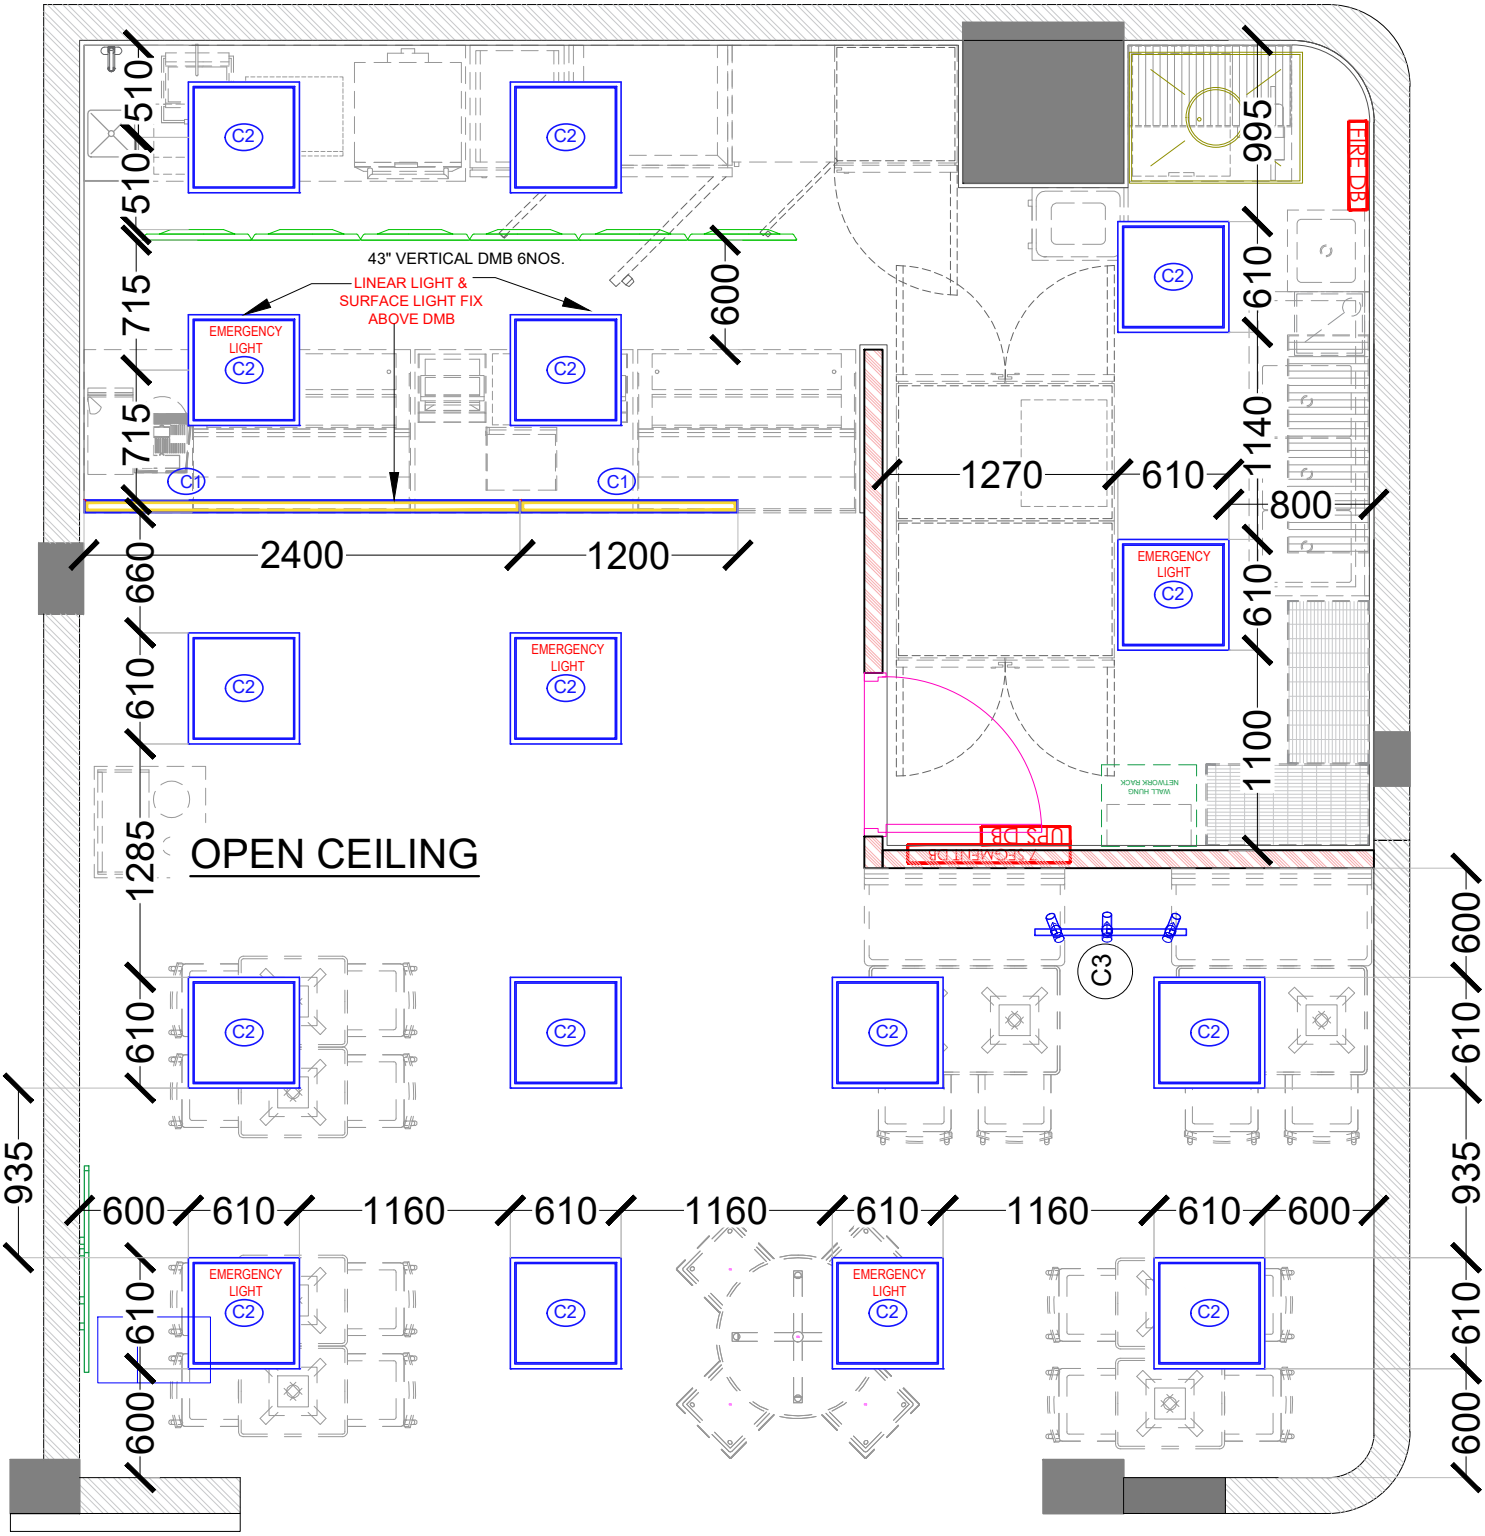

CEILING FIXTURE & LIGHTING LEGEND							TOTAL WATTS
REF. PIC	CODE	MODEL	DESCRIPTION	QTY	WATT		
	C1	SUSPENDED LINEAR CHANNEL LIGHT	8'-0" LENGTH	01	72 W	72	761
			4'-0" LENGTH	01	36 W	36	
			2'-0" LENGTH	00	18 W	NA	
	C2	595X595mm SURFACED MOUNTED LED PANEL LIGHT	38 W LED LIGHT, 220-240V, 4000K, 3900 LUMEN OUTPUT.	16	38 W	608	
	C3	15W LED LIGHT MOUNTED TO 1 METER TRACK	CCT 3K, LIGHT SOURCE-CREE COB, COLOUR-GRAY POWDER COATED WITH SILVER REFLECTOR	03	15 W	45	
	C4	115mm Ø RECESSED LED DOWN LIGHT	LED DOWN LIGHT. 18W, 220-240V, 3500K, 1000 LUMEN OUTPUT.	00	18 W	NA	
	C5	115mm Ø SURFACE MOUNTED LED LIGHT	LED DOWN LIGHT. 18W, 220-240V, 3500K, 1000 LUMEN OUTPUT.	00	18 W	NA	
	C6	1200mm SURFACE MOUNTED T5 TUBELIGHT	28 W LED LIGHT, 220-240V, 4000K, 3900 LUMEN OUTPUT.	00	28 W	NA	
	C7	300X300mm SURFACED MOUNTED LED PANEL LIGHT	18 W LED LIGHT, 220-240V, 4000K, 3900 LUMEN OUTPUT.	00	18 W	NA	

NOTE-

1. DUCT MACHINE WILL FIX ABOVE 9'-0" HEIGHT FROM THE FINISHED FLOOR LEVEL
2. HANGING LIGHT WILL FIX @8'-0" HEIGHT FROM FINISHED FLOOR LEVEL
3. EMERGENCY LIGHT WILL CONNECT WITH THE UPS

SITE:
T1_NAVI MUMBAI AIRPORT

DRAWING TITLE :
LIGHTING MARK-OUT LAYOUT

MADE BY	AASTHA		
DATE	03 DEC 2024	RO	07

SUBWAY
EVERSUB India Pvt Ltd

OFFICE :-
SUBWAY SYSTEMS INDIA PRIVATE LIMITED,
Awfis Space Solutions, 3rd Floor, Tower-B, Unitech Cyber Park, Gurgram, Haryana, India-122002.