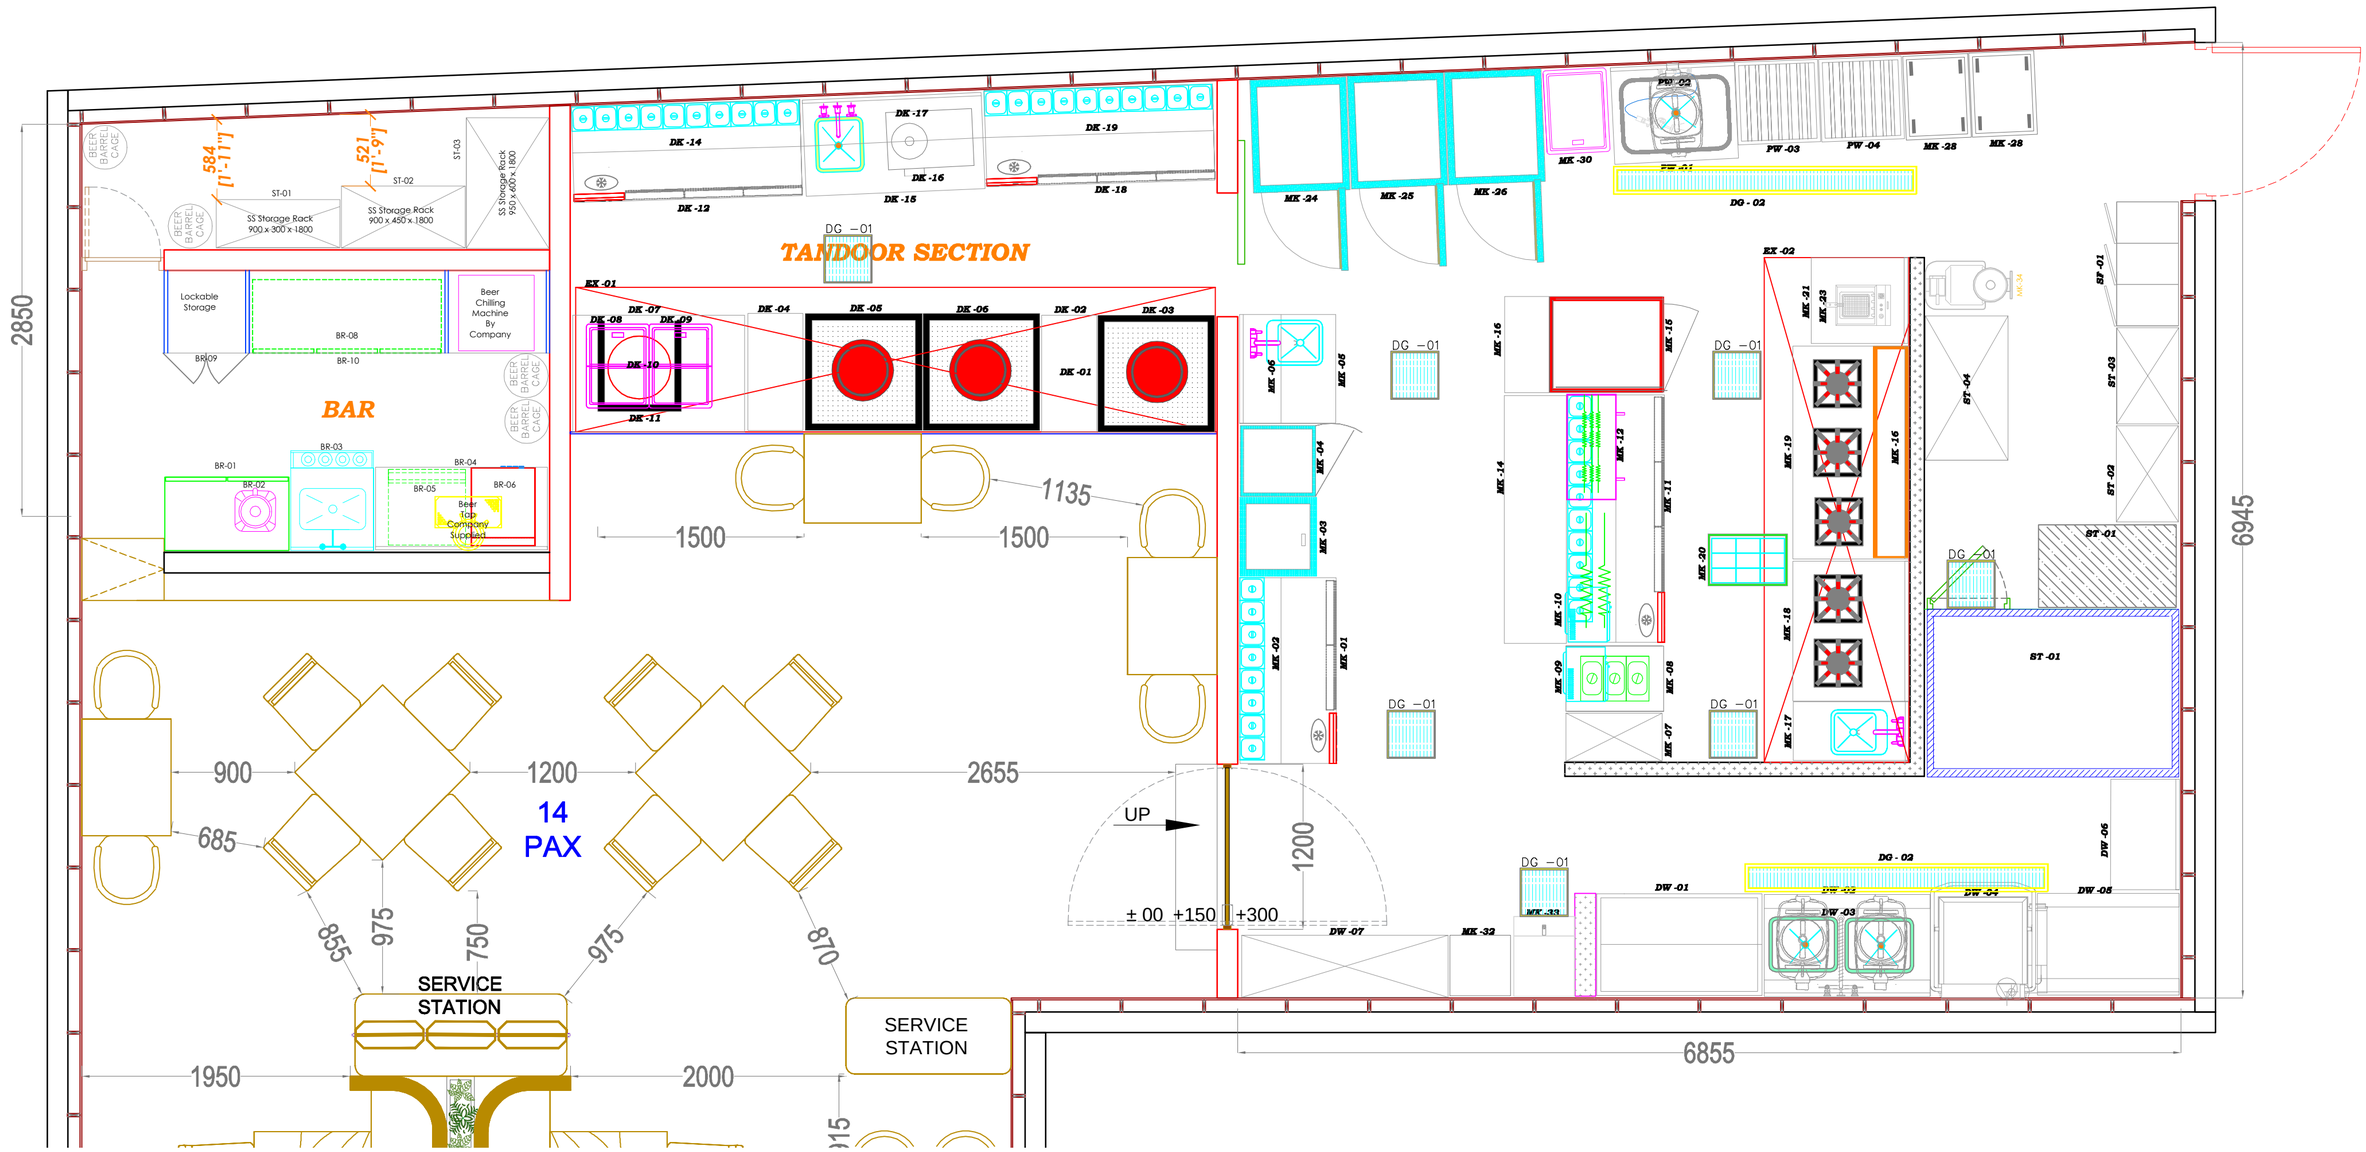NUMBERED LAYOUT