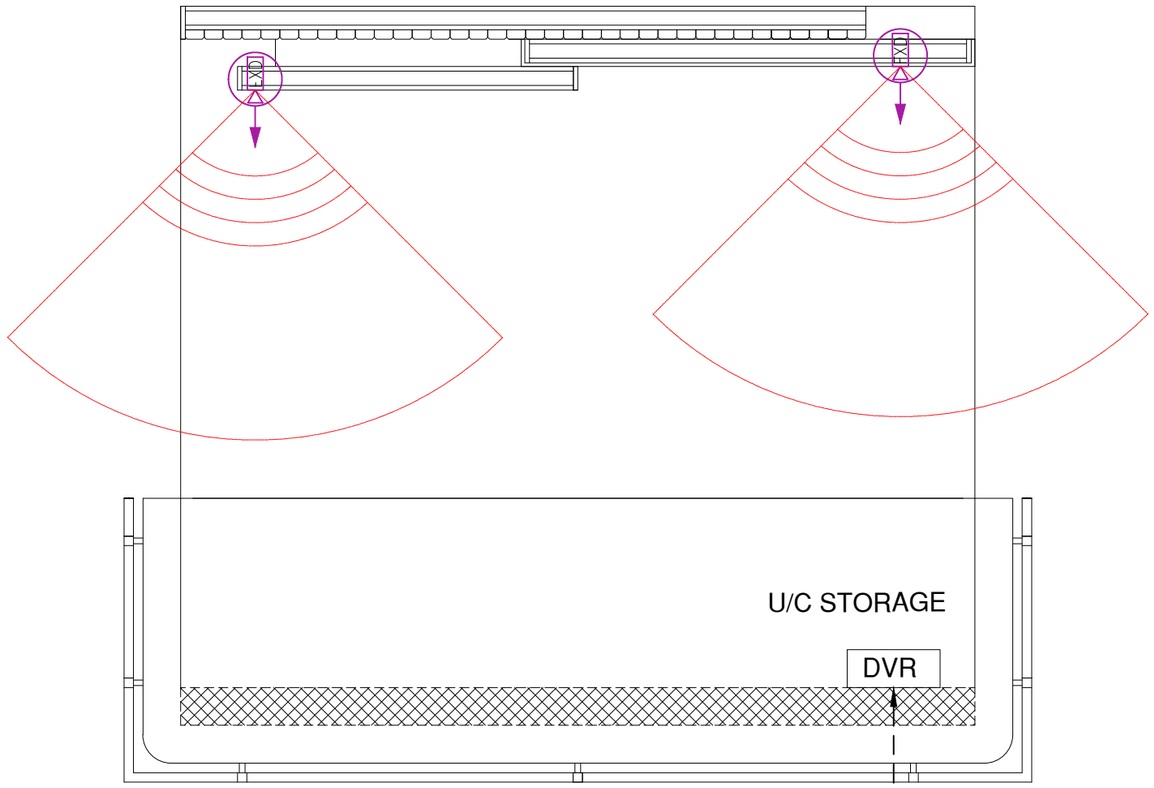

CCTV LAYOUT

DVR IN UNDER
COUNTER STORAGE

PROJECT

MEET AND GREET

BLOCK

DOM. ARRIVAL HALL

General Notes :

1. All dimensions are in millimeters.
2. Dimensions are to be read and not to be scaled.
3. The contractors must verify all dimensions on site and refer the relevant STRUCTURAL and other MEP drawings before commencing any work or preparing shop drawings, and in case any discrepancy is noticed the same shall be brought to the notice of the architect and shall be clarified before execution of work.
4. Refer this drawing along with the other relevant architectural, structural and MEP services drawings.
5. All Sill & Lintel levels to be considered from FFL

Rev.	Date	Description	Approved

Revision Index

CLIENT

TFS GOA

ARCHITECTS

PLUGD

Ar. Ritika Malik & Ar. Sourabh Khurana
1st Floor, C-78, Sector-88, Noida - 201305

DRAWING TITLE

CCTV LAYOUT

- ☐ FOR TENDER
- ☐ FOR INFORMATION
- ☑ FOR EXECUTION
- ☐ FOR APPROVAL

DATE: 01-01-2025

SCALE: NTS

PROJ ARCHITECT :

DRAWN: ZAID

CHECKED

DRAWING NO: PL/GDAH/WD/EL-03

REVISION: R0

PLUGD
C-78, Sector 88, Noida-201305

The contents of this drawing constitute the orginal and unpublished work of PLUGD and no part of the drawing shall be disclosed / modified / used in any manner without their prior consent.