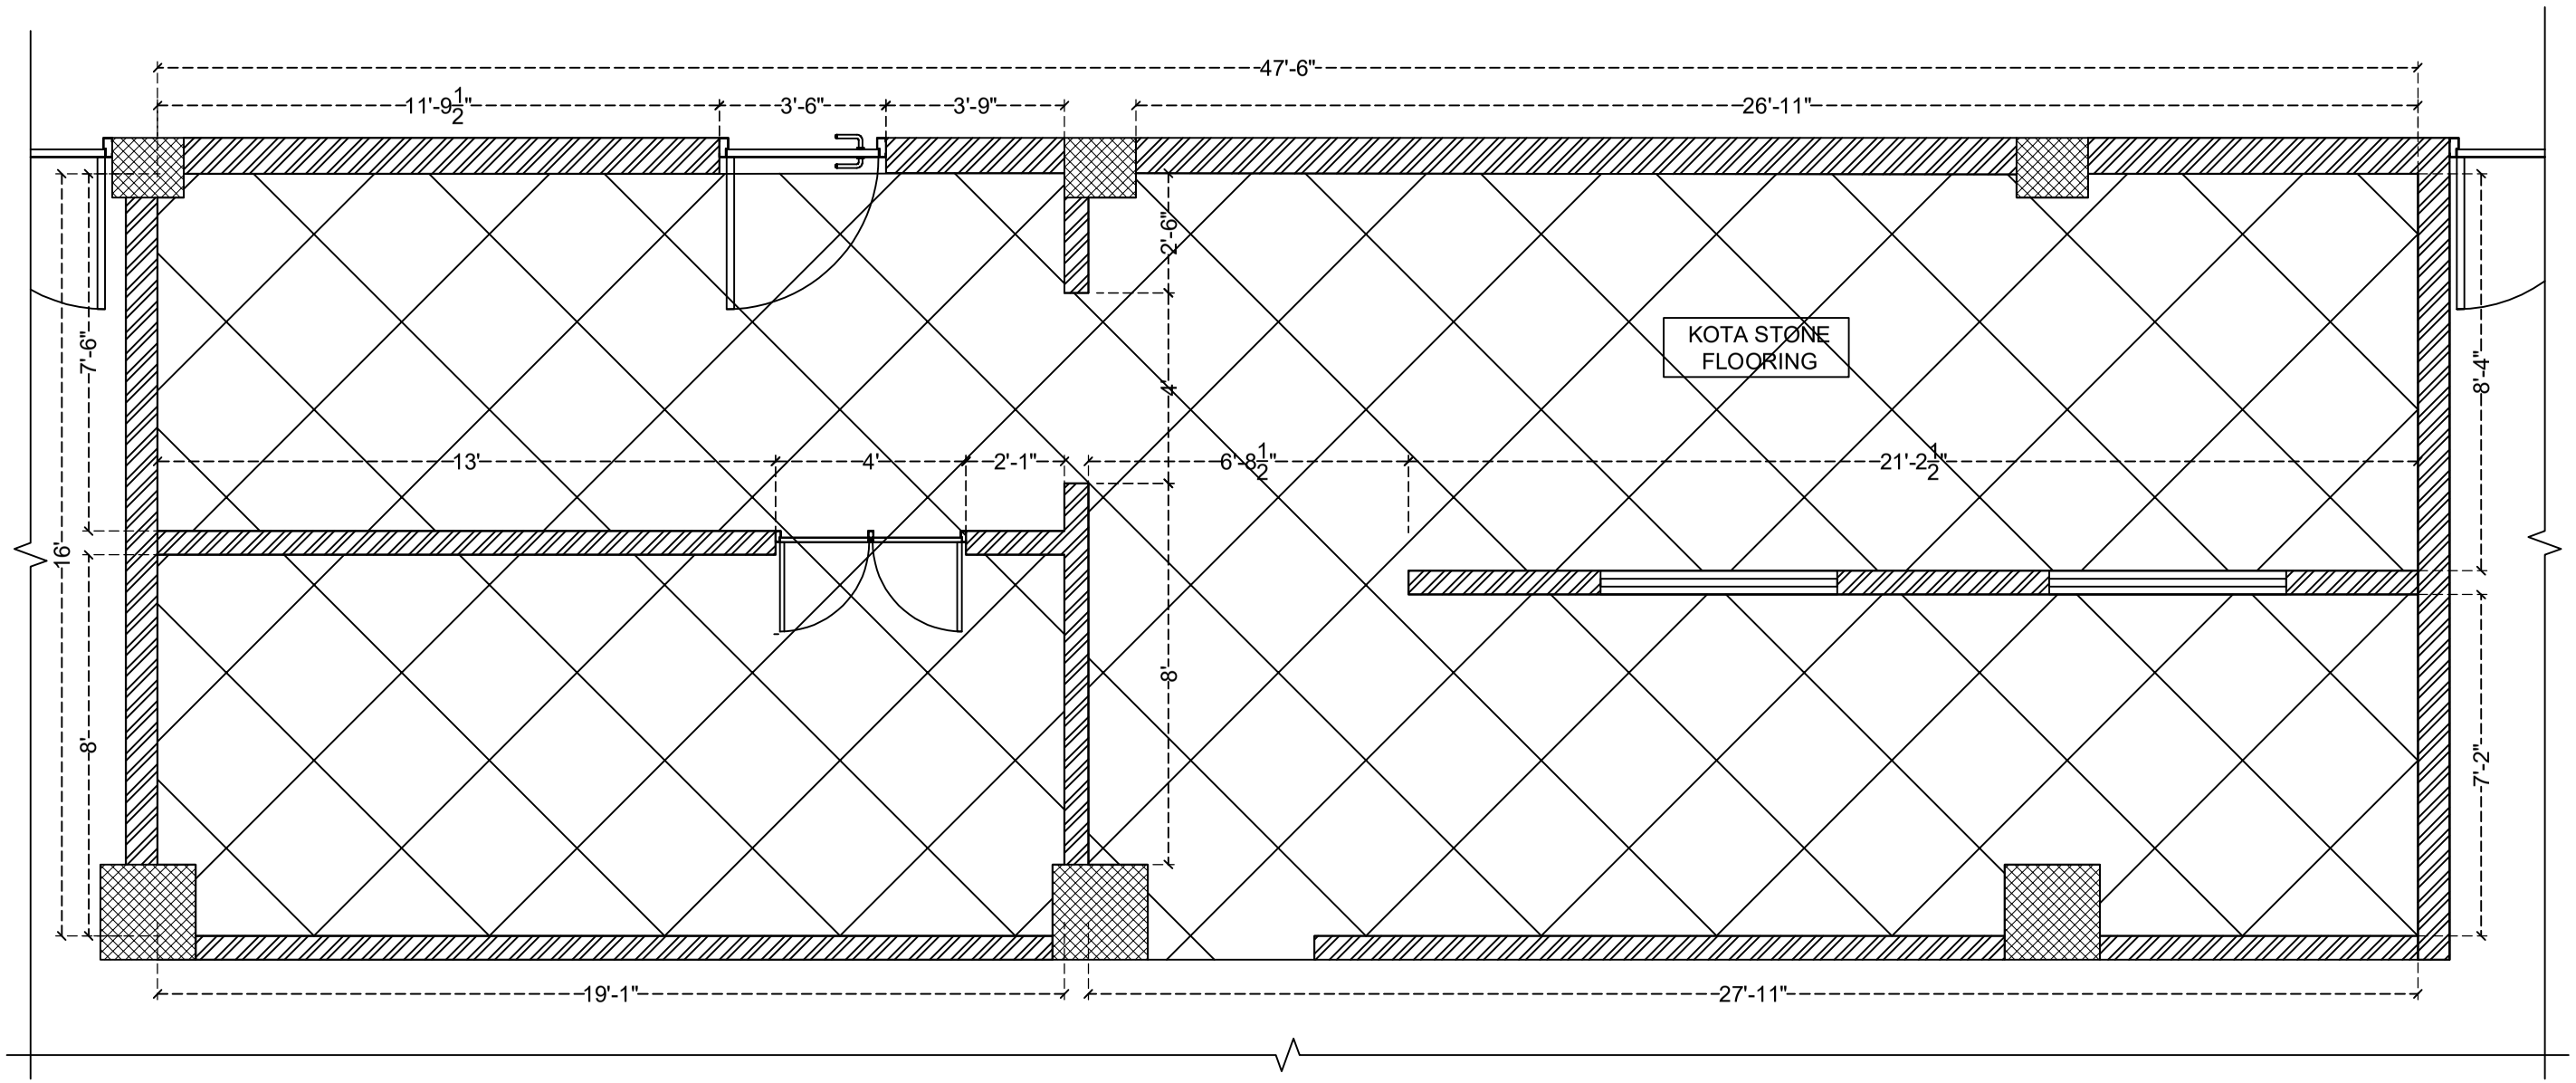

FLOORING LAYOUT