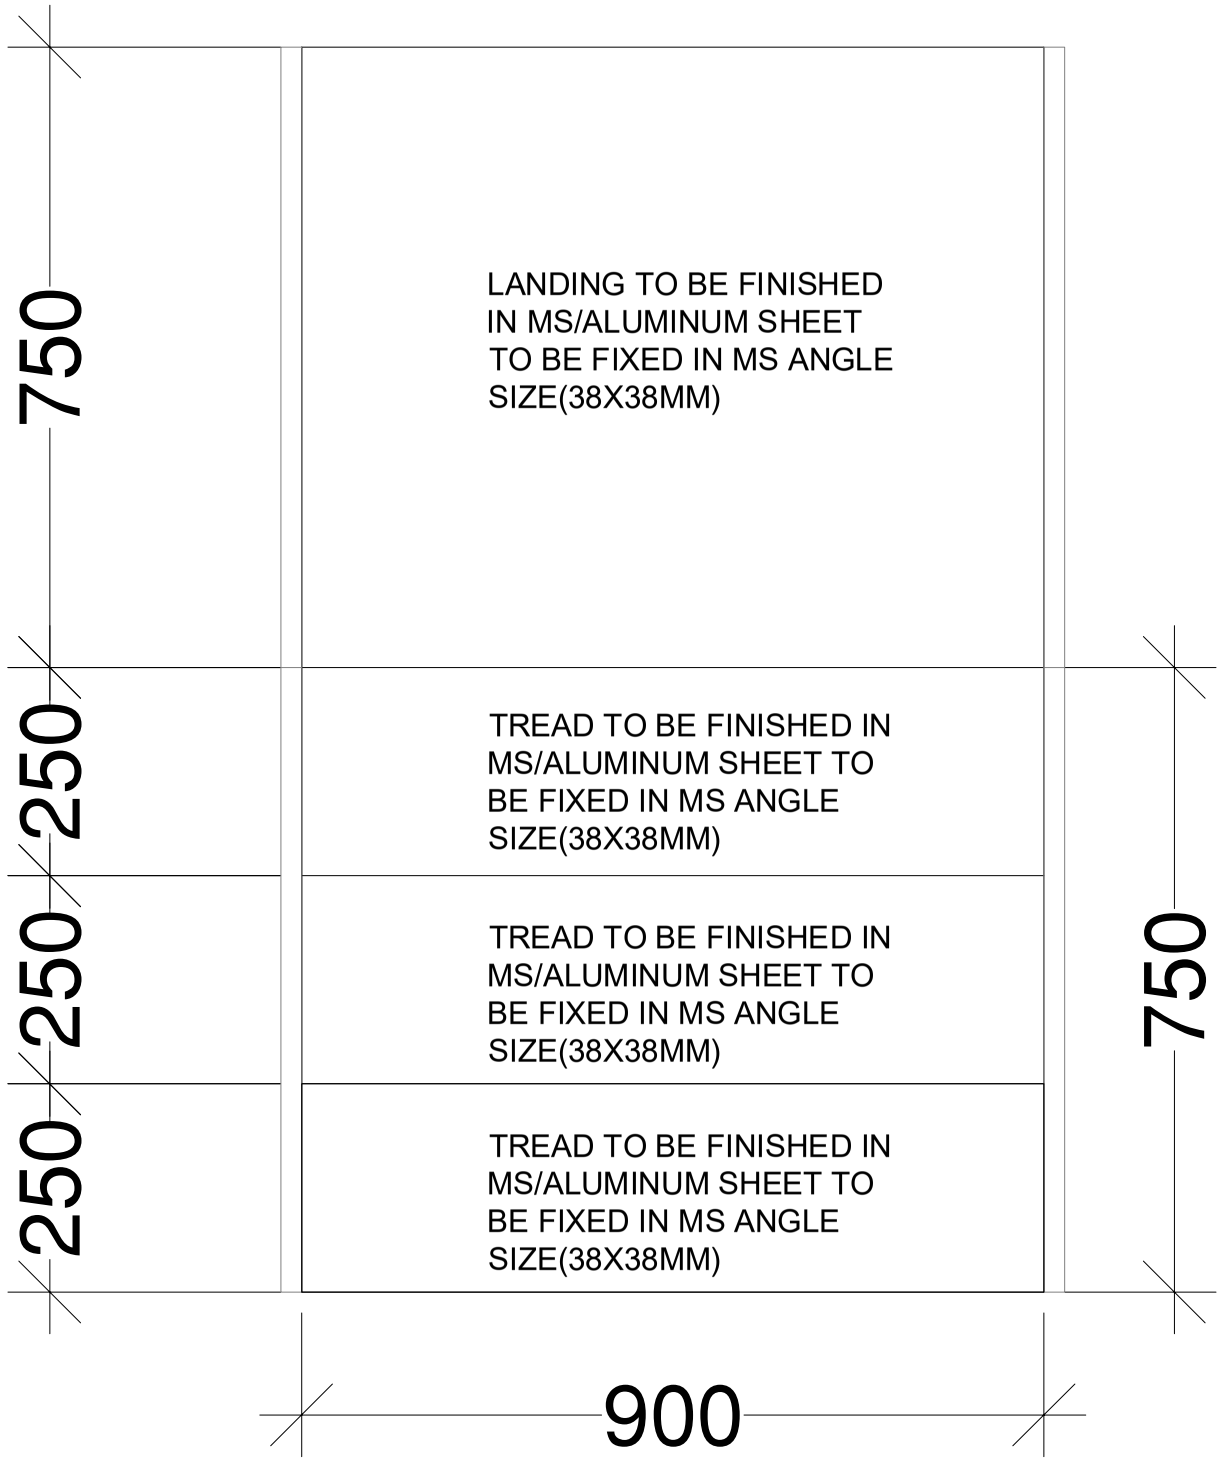

MS STAIRCASE PLAN

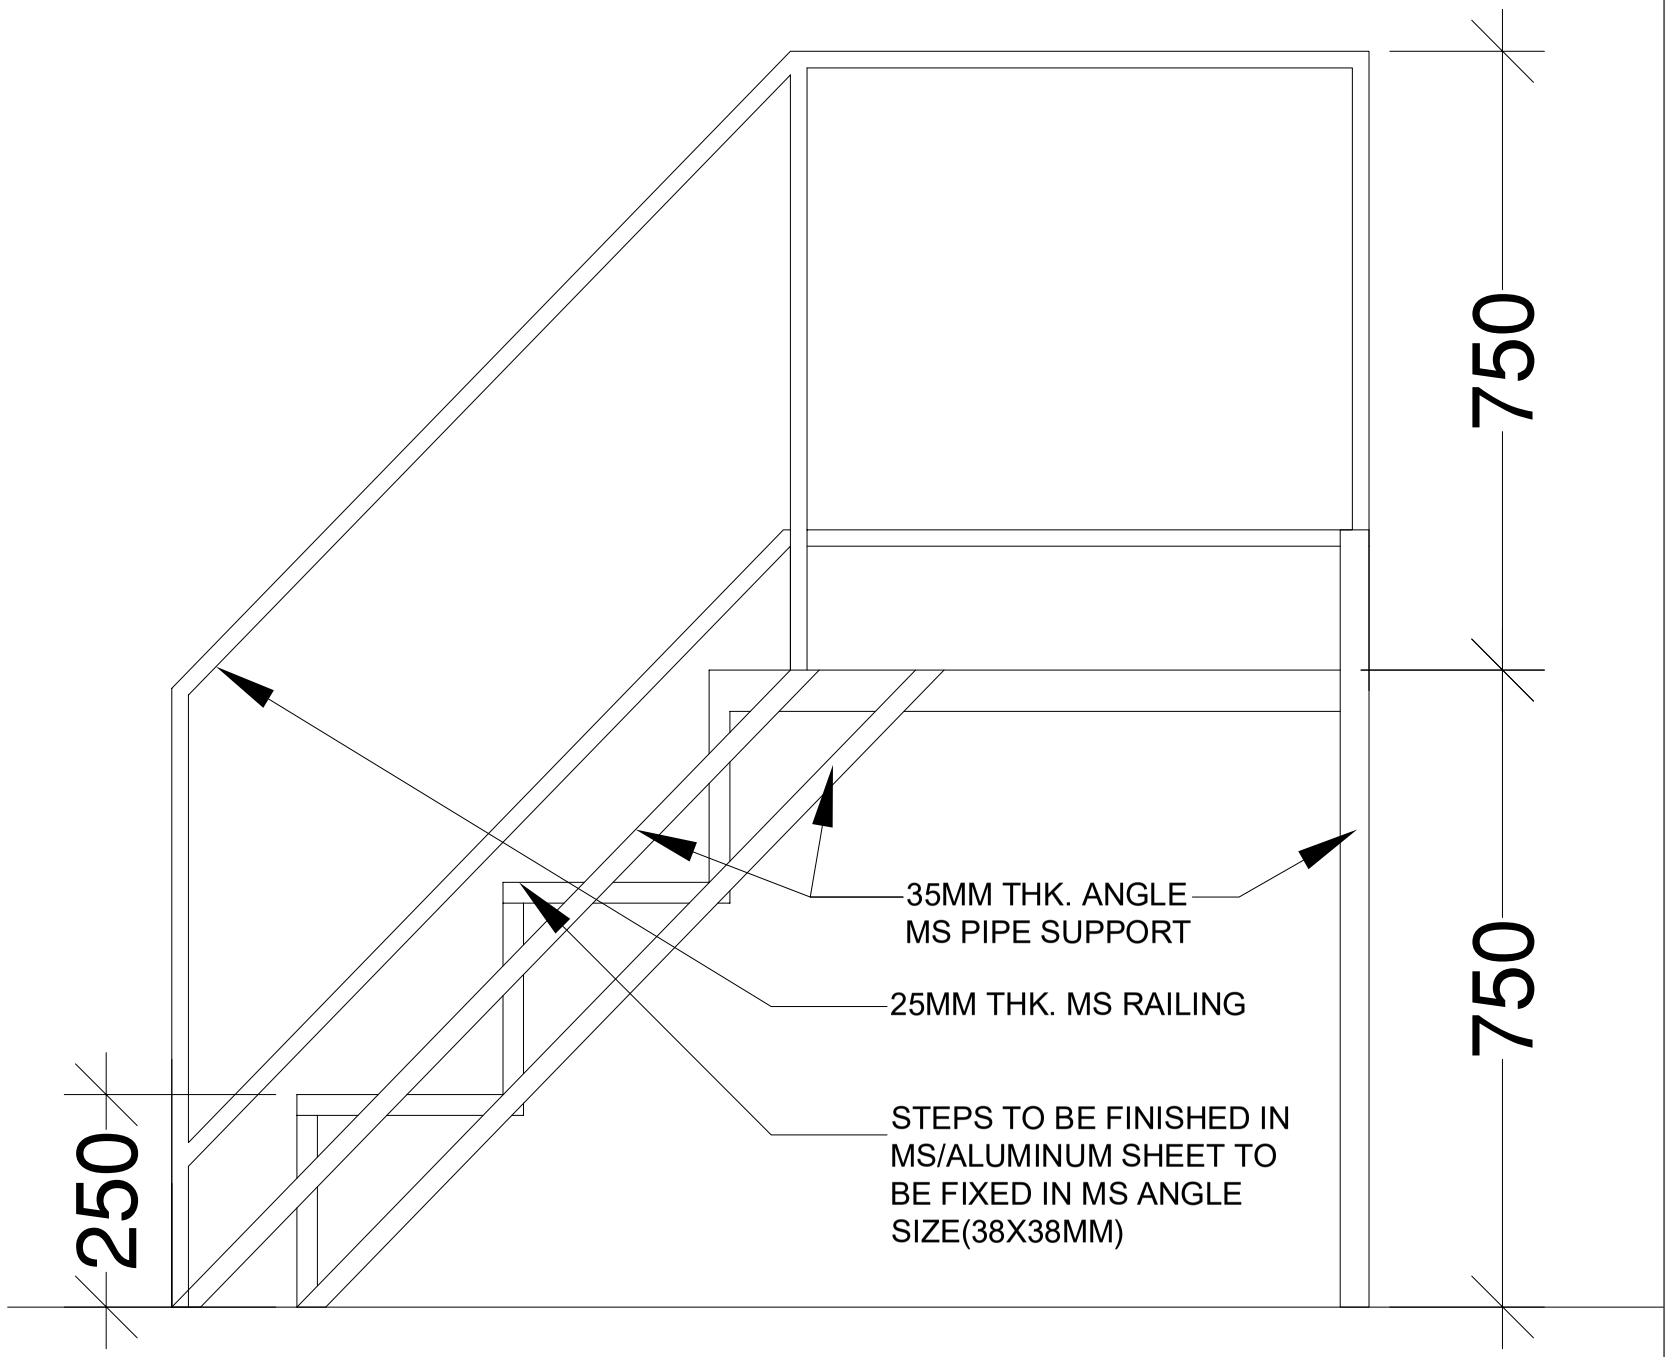

MS STAIRCASE SIDE ELEVATION

TRAVEL FOOD SERVICES

STATUS OF RELEASE:
- [ ] FOR APPROVAL
- [ ] FOR TENDER
- [ ] FOR DISCUSSION
- [x] FOR CONSTRUCTION

REV.	DATE	PREP BY	CHK BY	APPVD BY	REMARK

STAMP:

PROJECT NAME: IDLI.COM DME HIGHWAY

CLIENT NAME:

ARCHITECT: TFS

DRAWING TITLE: MS STAIRCASE DETAIL

DRAWING NO:

NORTH	DRAWING NO	Rev.

SCALE	DATE	PREP	CHKD	APPVD
	06-02-2024	NIROJ SHRIWAL	MANISH	RITUPARN SHARMA