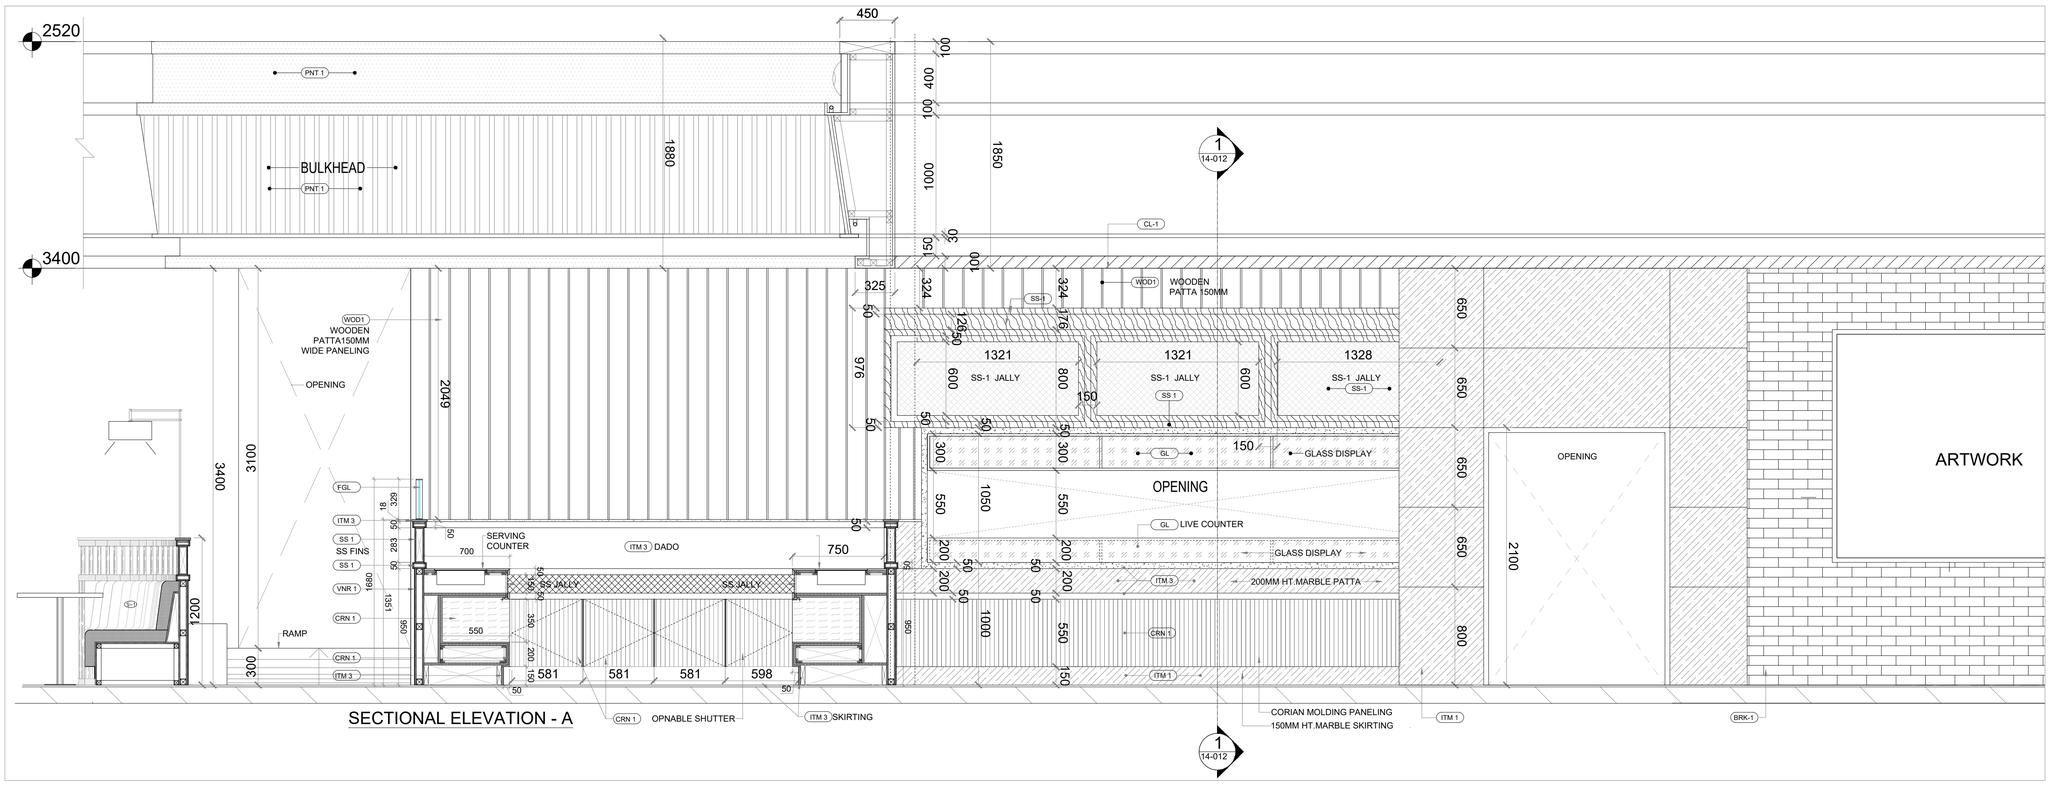

SECTIONAL ELEVATION - A

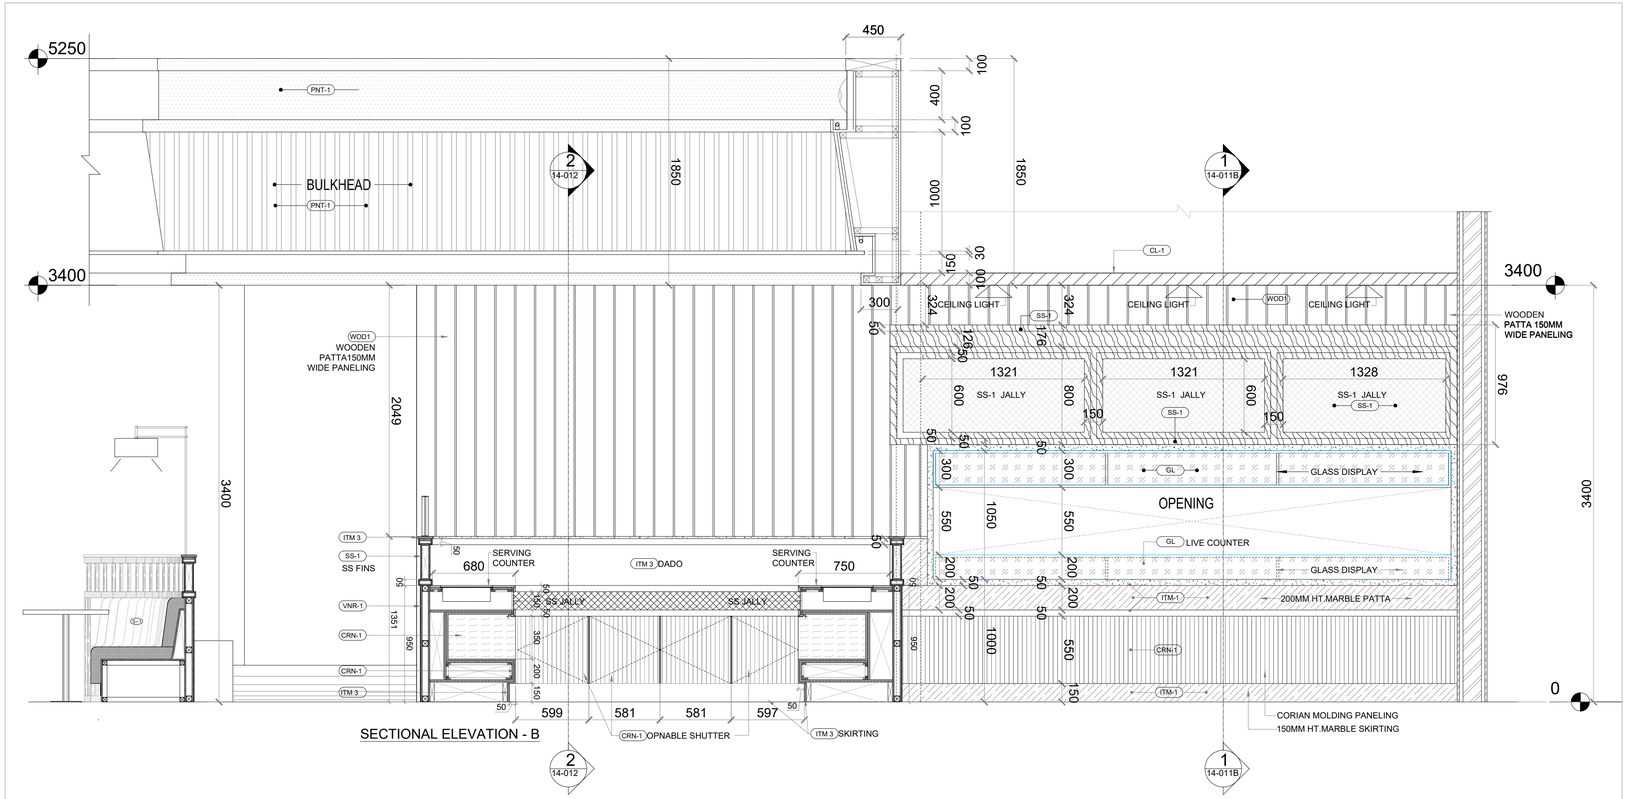

SECTIONAL ELEVATION - B

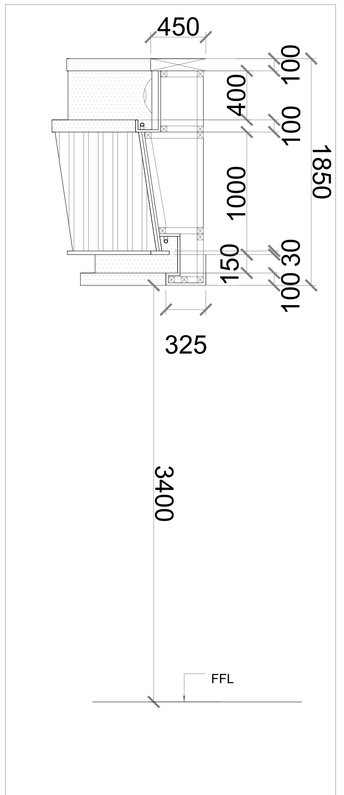

T1 LOUNGE DOMESTIC / INT TERMINAL

Kempegowda
INTERNATIONAL
AIRPORT
BENGALURU

BANGALORE INTERNATIONAL AIRPORT LIMITED
KEMPEGOWDA INTERNATIONAL AIRPORT, DEVANAHALLI, BENGALURU - 560 300.

CLIENT:

Travel Food Services Pvt Ltd
Shiv Sagar Estate, A-Block, 1st floor A.B.
Road Worli, Mumbai - 400 018
INDIA.
www.travelfoodservices.com

CONCEPT DESIGNER:
YORK DESIGN INTERNATIONAL
LONDON

INTERIOR CONSULTANT:
ABM ARCHITECTS
MILLERNIUM
665 VEER SAVARKAR MARG
DADAR WEST
MUMBAI 400028
INDIA
abm@abmarchitects.com
www.abmarchitects.com

STAMP & SIGN

DATE

MEP CONSULTANT :
MEPTEK CONSULTANTS
Complete MEP Design Solutions
665, Millennium, Veer Savarkar Marg,
Dadar (W), Mumbai-400028.
nimish.shah@mepTekconsultants.com

STAMP & SIGN

DATE

KEY PLAN

IMPORTANT NOTE

ALL DIMENSIONS ARE IN MM, UNLESS OTHERWISE SPECIFIED.

REVISION NO R1

REV.NO.	DESCRIPTION	DATE

DWG NO. : B00B01-TFS-I_ID-DOM-14-DWG-0011

	NAME	DATE
DESIGN	ASHOK	17-08-2022
DRAWN	MILIND	17-08-2022
AUTH	ABM	17-08-2022
APPD	ABM	17-08-2022

PROJECT : T1 LOUNGES: Domestic Lounge - BIAL, Phase 2 , LEVEL 3

SCALE 1:25

SHEET SIZE A1

DWG TITLE : LIVE DINING ZONE -ELEVATION A & B

RELEASED FOR ☐ INFORMATION ■ TENDER ☐ GFC ☐ AS-BUILT