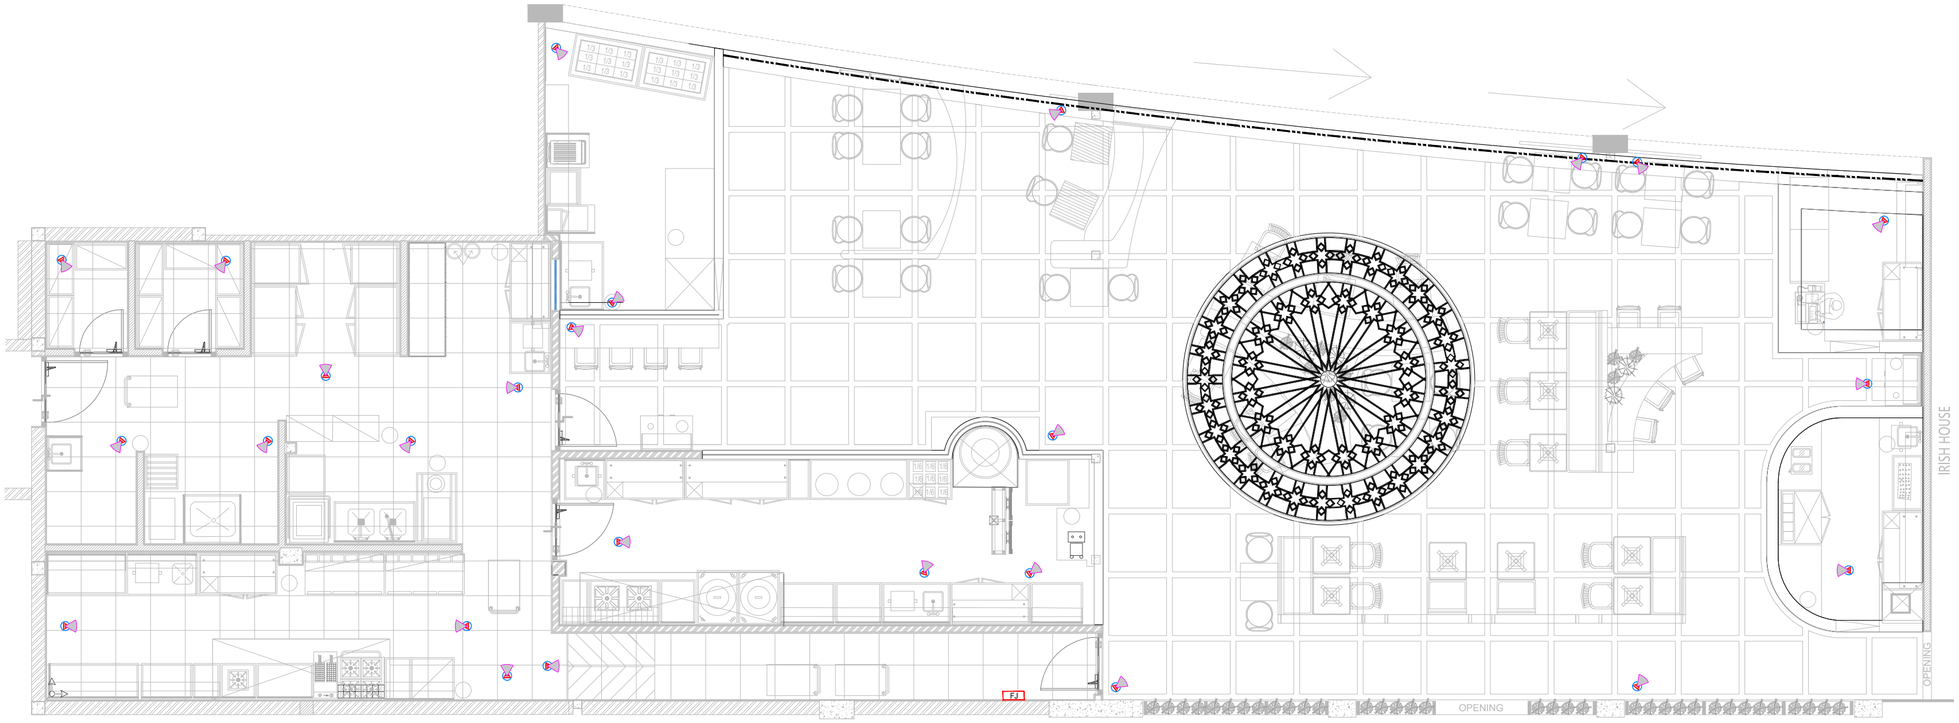

1 **CCTV LAYOUT**
Scale:-1:75

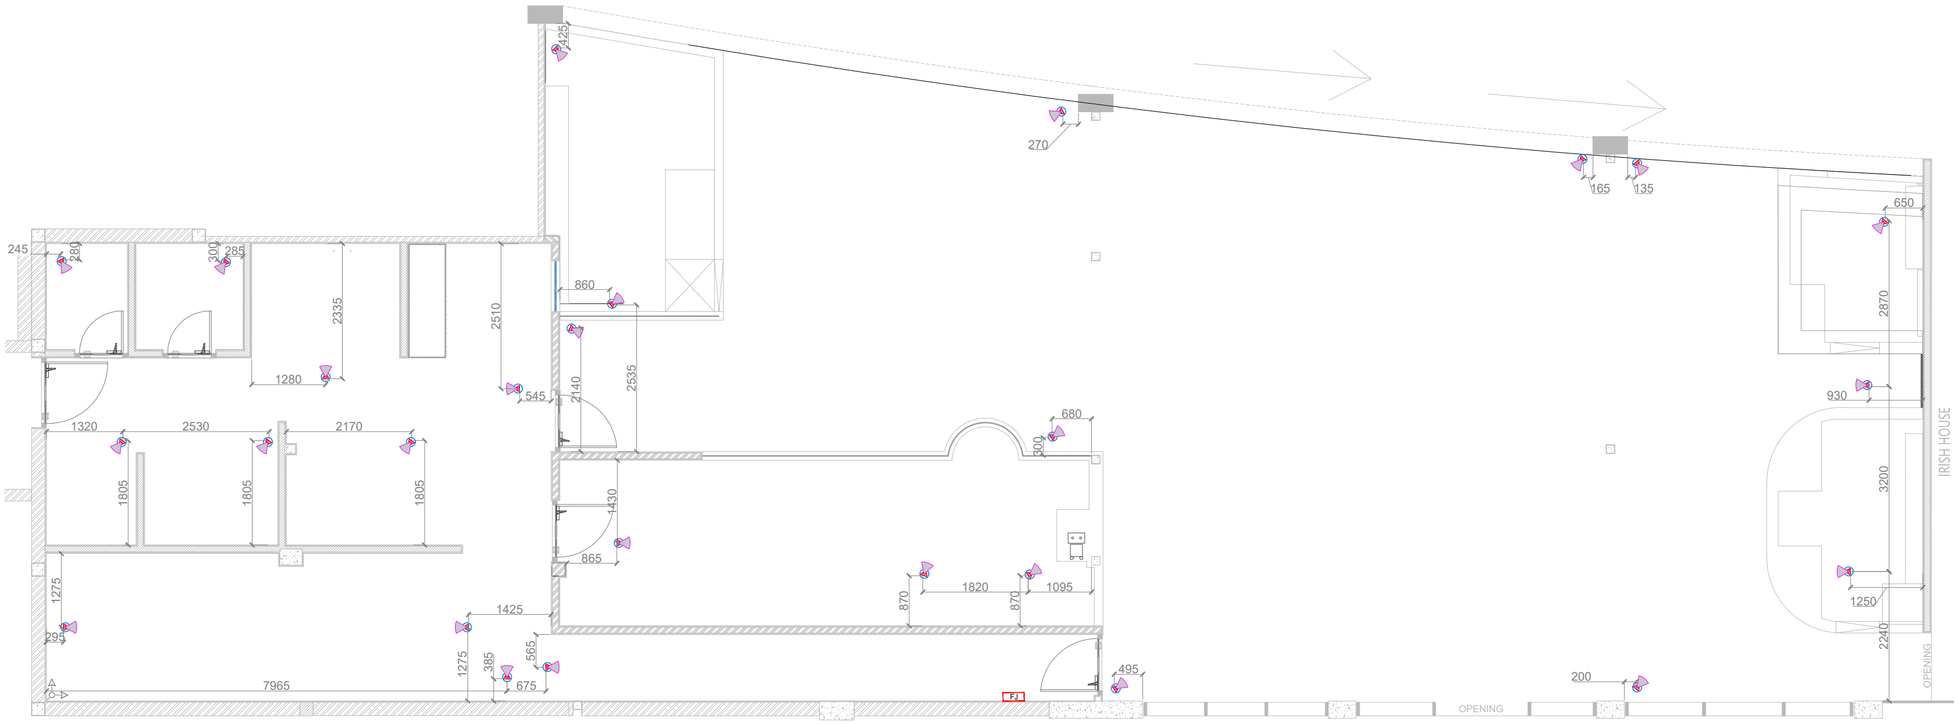

2 **CCTV LAYOUT & WORKING**
Scale:-1:75

CCTV SYSTEM LEGEND			
S.NO	DESCRIPTION	NOS	LEGEND
1	Ceiling mounted dome camera	26	
2	TFT 15" High resolution monitor with power supply.	01	
3	SITC of power supply & DVR	01	

NOTES:

1) DO NOT SCALE THE DRAWINGS FOLLOW THE WRITTEN DIMENSIONS.
2) ALL THE DIMENSIONS SHOWN ARE IN ENGLISH UNITS.
3) ALL THE MATERIALS FOR CONSTRUCTION SHALL BE TO 'IS' STANDARDS AND AS PER THE SPECIFICATIONS BY THE ARCHITECT.
4) ANY AMBIGUITY FOUND IN THE DRAWING SHALL BE IMMEDIATELY BROUGHT TO THE NOTICE OF AN ARCHITECT.

LEGEND:

REVISIONS

NO.	DESCRIPTION	DATE
		YYYY-MM-DD
		YYYY-MM-DD
		YYYY-MM-DD

SIGN/STAMP

AIRPORT NAME
LUCKNOW AIRPORT TERMINAL 3

UNIT NO
D-14

LOCATION
DOMESTIC SHA

BRAND NAME / PROJECT NAME
LUCKNOW STREET

DRAWING TYPE
GFC

TITLE :
CCTV LAYOUT & WORKING

DRN BY	MS	SCALE	1:75
CHKD BY	-	REV	
DATE	2024-01-24		

R0

DWG NO. **TFS_LK0_DSHA_LS_GFC-B-102**

ARCHITECT: Genesis Architects Pvt. Ltd.

SHIV SAGAR ESTATE
A - BLOCK, 1ST FLOOR
ANNIE BESANT ROAD,
WORLI, MUMBAI 400018.
PH: +91 (22) 4322 4322

tfs Travel Food Services