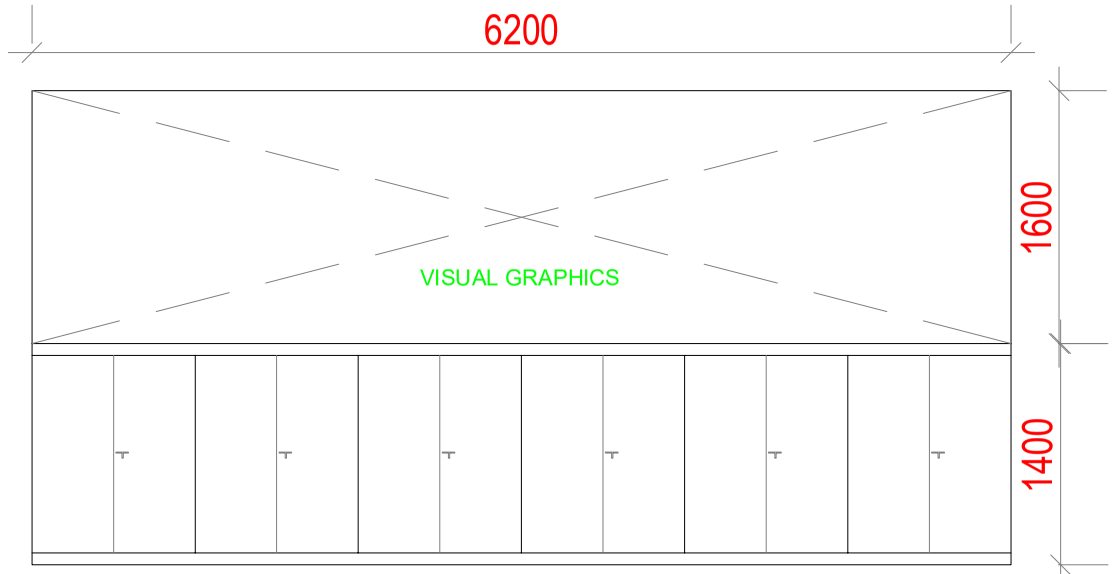

VINYL VISUAL GRAPHICS & RE LAMINATION OF STORAGE BEHIND THE OUTLET

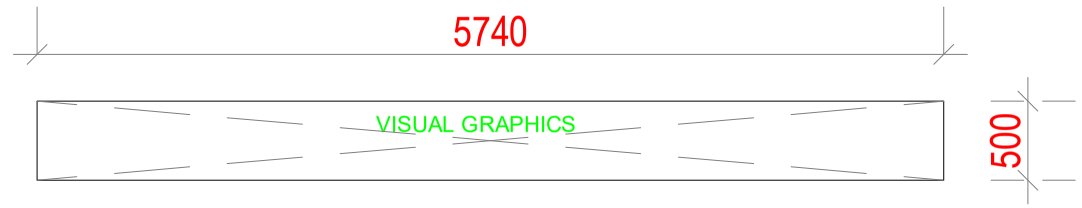

VISUAL GRAPHICS ON EXISTING SS BULKHEAD

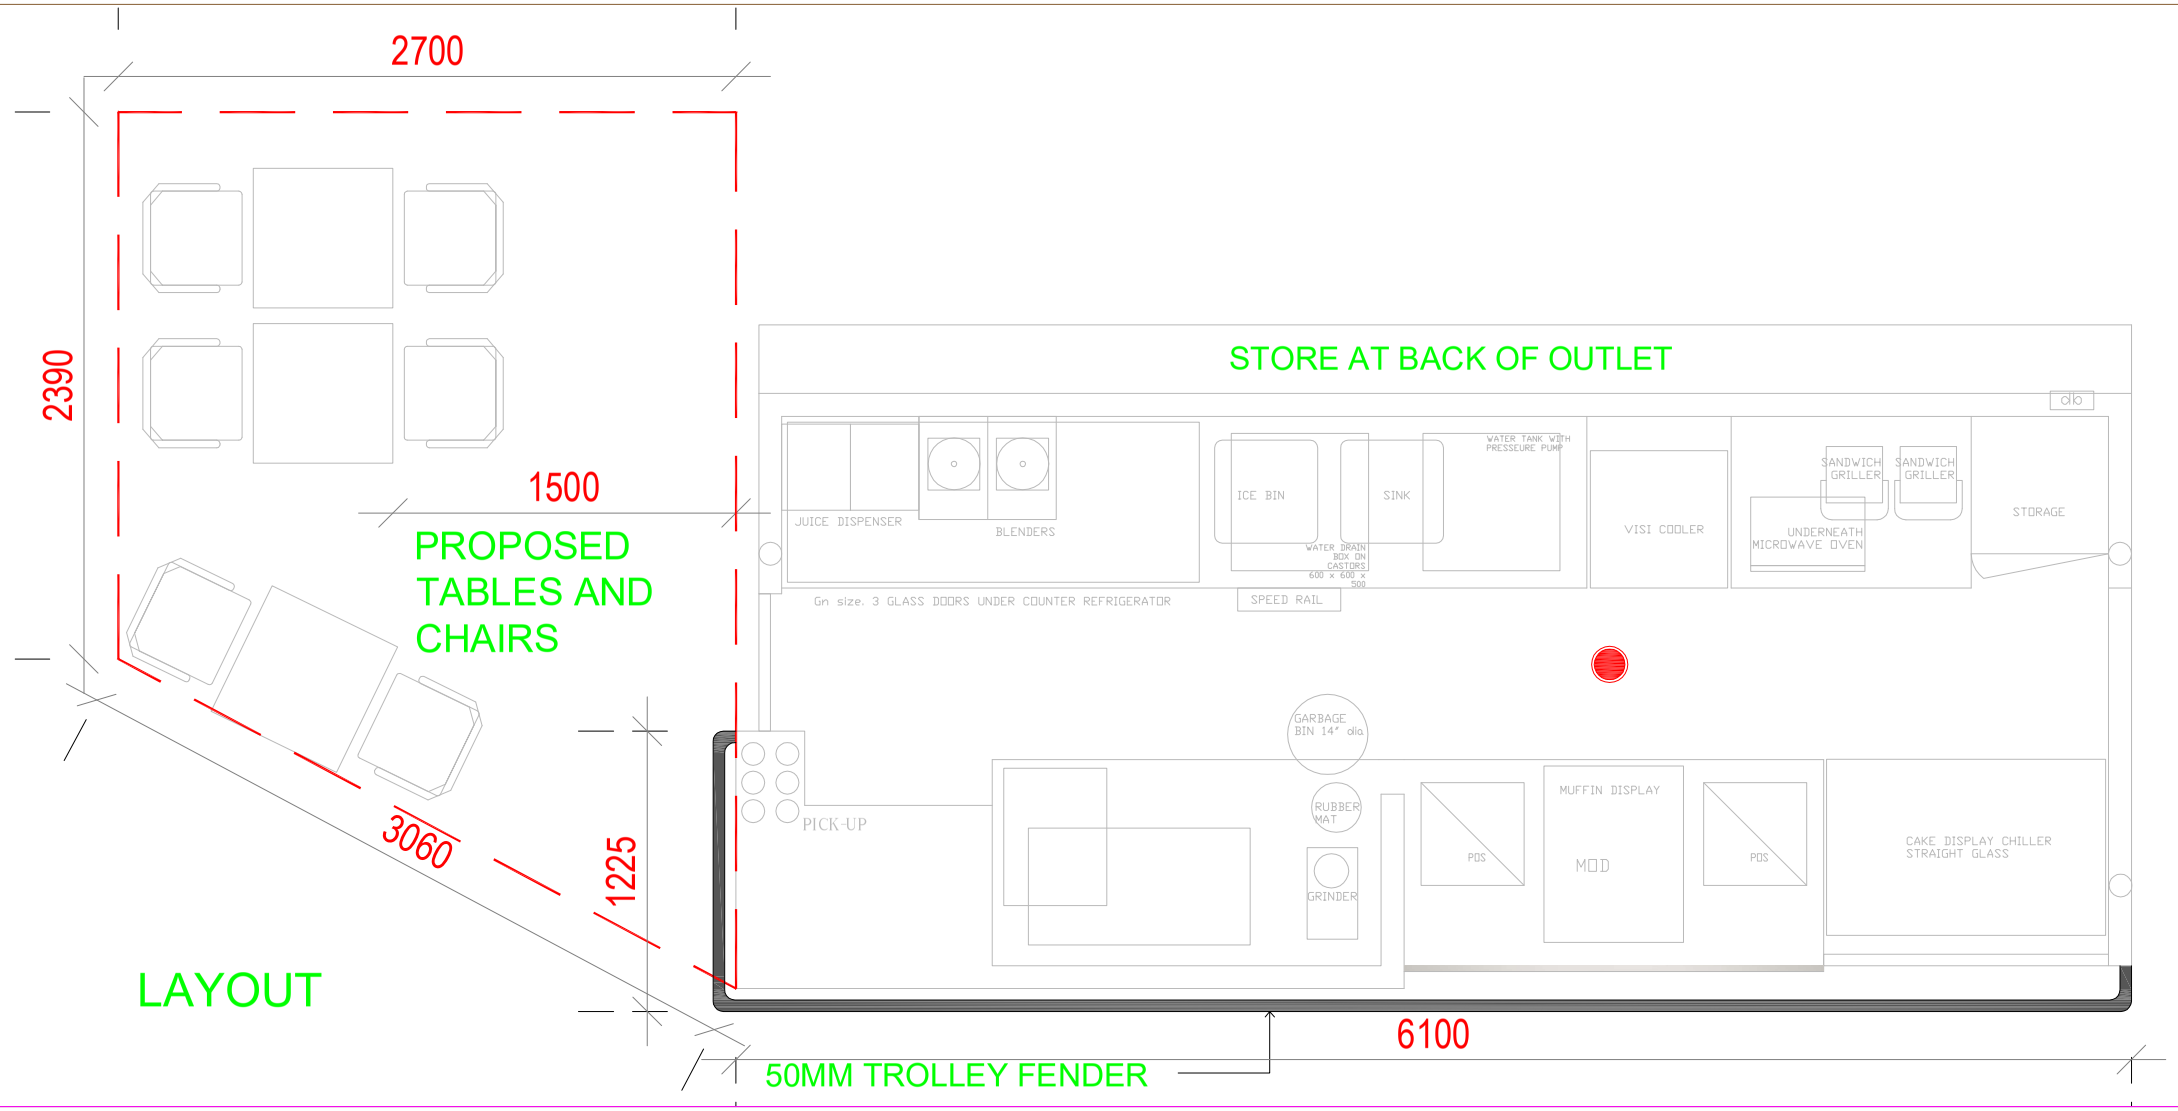

LAYOUT

Travel Food Services

INHOUSE DESIGN

CAFECCINO

@

MUMBAI T1 CHECK IN

SHEET DETAIL

All Dimensions Are In MM

PROJECT NAME	LOCATION	AIRPORT	DRAWING	DRAWING NAME	SHEET No.	REVISION No.	DRAWN BY	DATE
CAFECCINO	T1 CHECK IN	MUMBAI	FACELIFT		1		KD	2023-07-29
						REVISION DATE	DWG.No.	