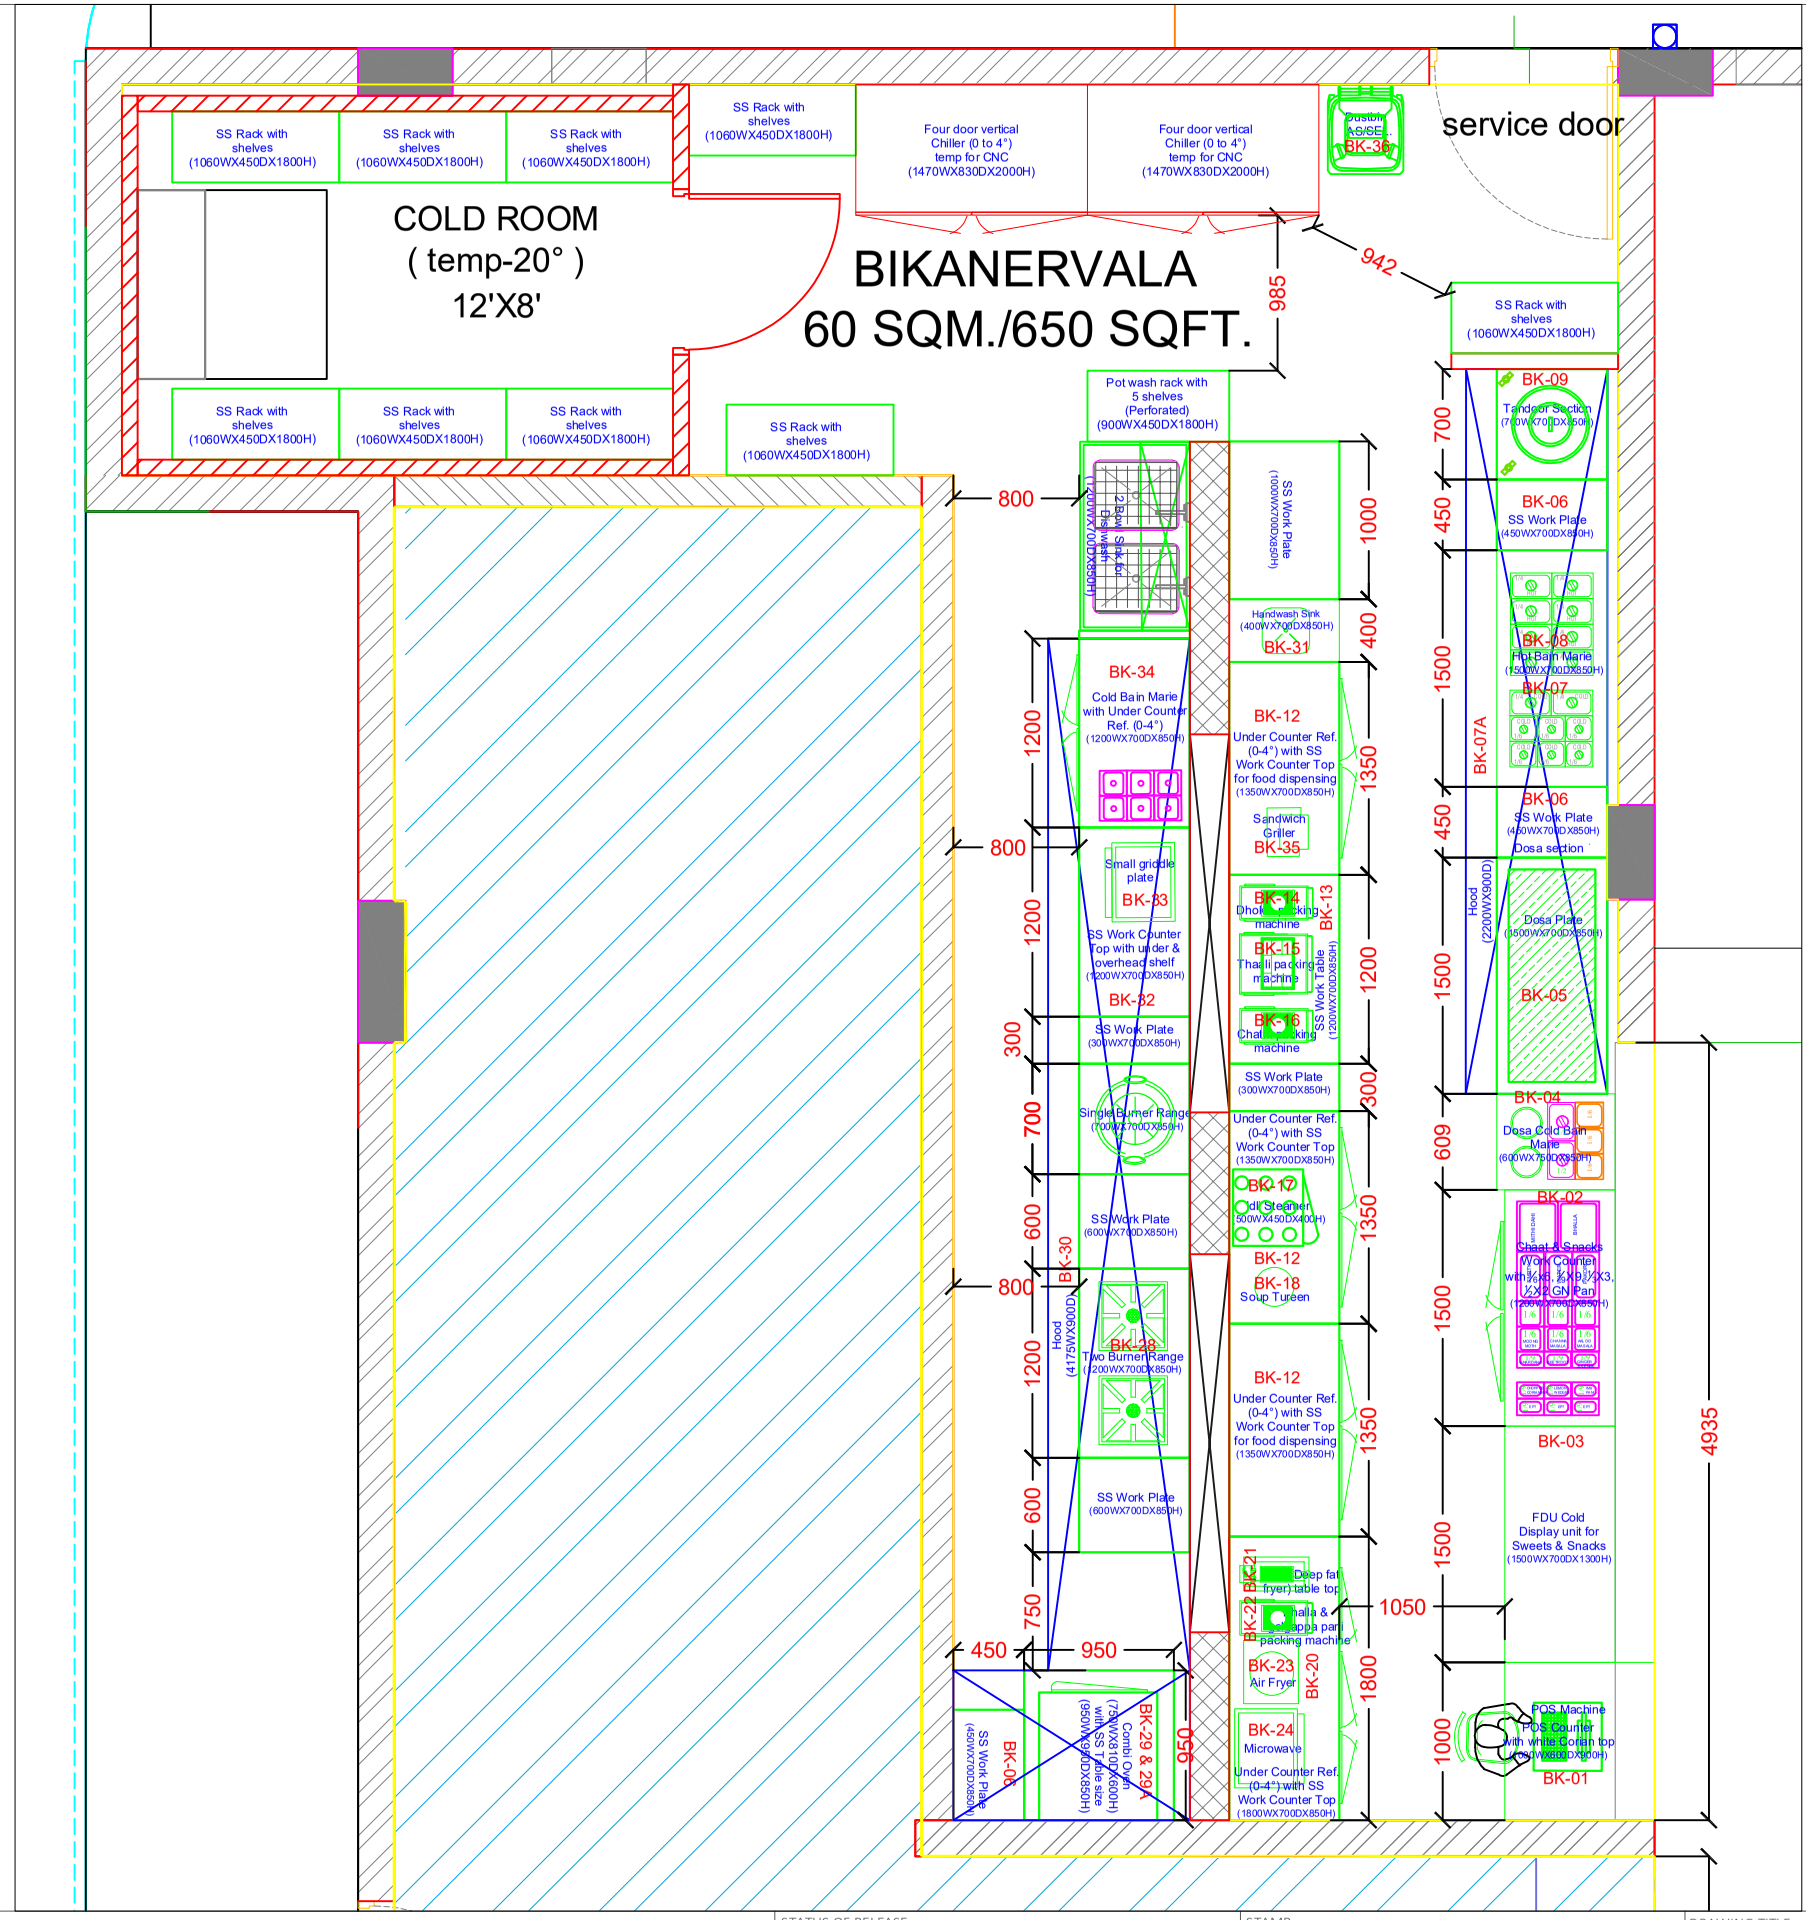

BIKANERVALA@EKLERA

TRAVEL FOOD SERVICES

STATUS OF RELEASE:
- [x] FOR APPROVAL
- [ ] FOR TENDER
- [ ] FOR DISCUSSION
- [ ] FOR CONSTRUCTION

REV.	DATE	PREP BY	CHK BY	APPVD BY	REMARK

STAMP:

PROJECT NAME: CUBE STOP

CLIENT NAME:

ARCHITECT: TFS

DRAWING TITLE: BIKANERVALA@EKLERA LAYOUT

DRAWING NO:

NORTH	DRAWING NO			Rev.
SCALE	DATE	PREP	CHKD	APPVD
	15-12-2023	NIROJ SHRIWAL	MANISH	RITUPARN SHARMA