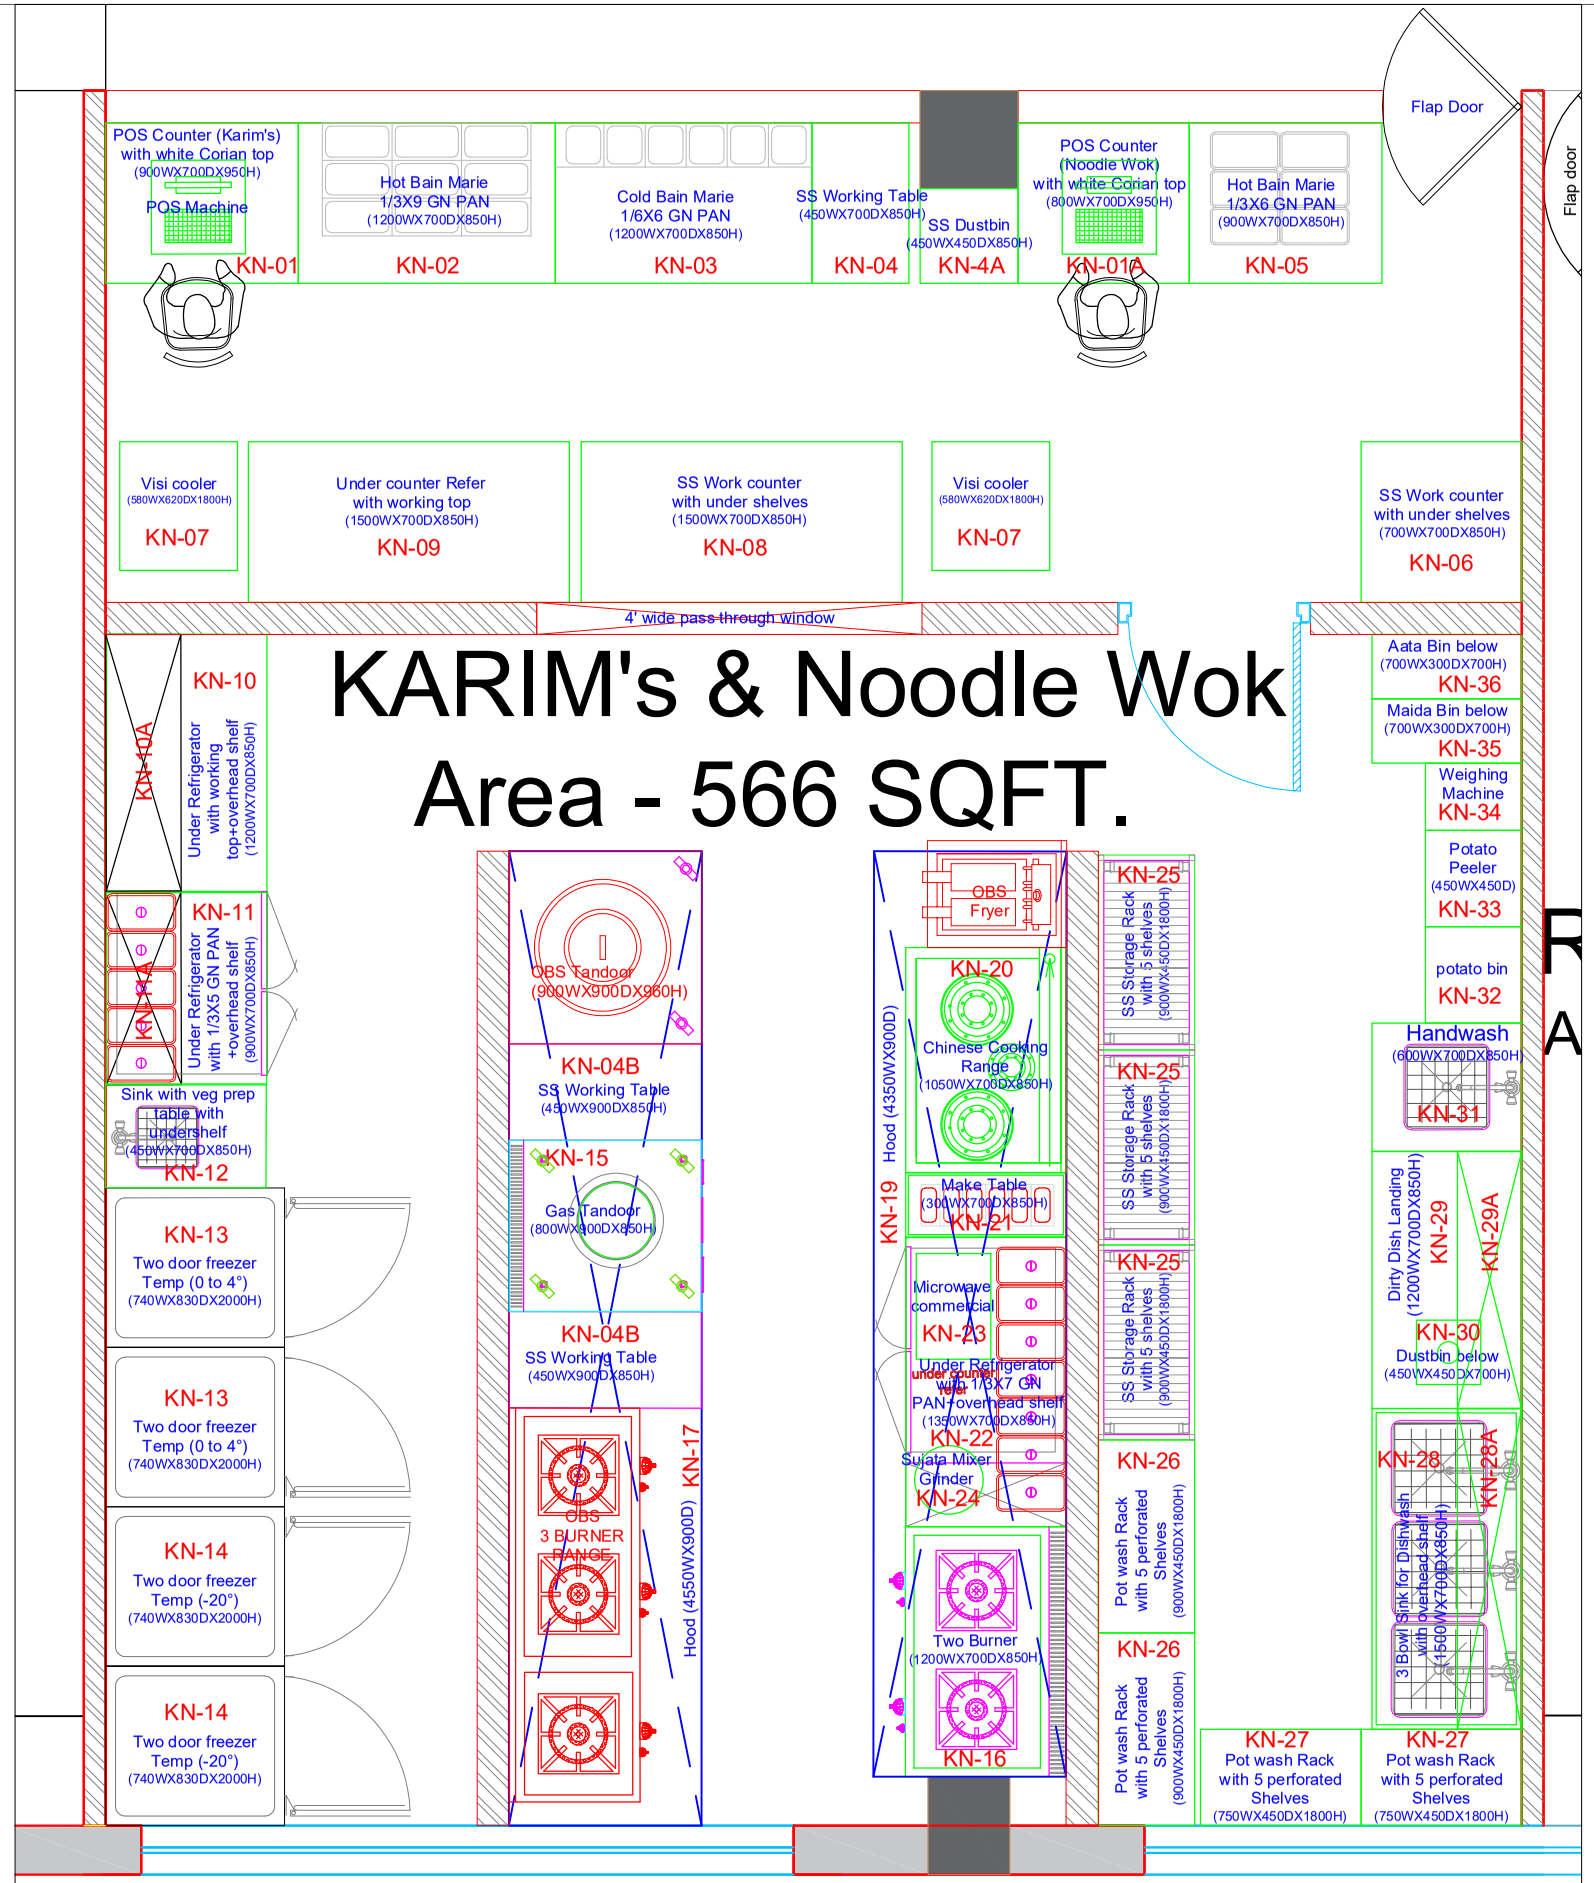

KARIM'S & NOODLE WOK
KITCHEN@UNA

TRAVEL FOOD SERVICES

STATUS OF RELEASE:					
☑ FOR APPROVAL	☐ FOR TENDER				
☐ FOR DISCUSSION	☐ FOR CONSTRUCTION				
REV.	DATE	PREP BY	CHK BY	APPVD BY	REMARK

STAMP:	
PROJECT NAME:	#GRUB HUB@UNA
CLIENT NAME:	
ARCHITECT:	TFS

DRAWING TITLE: KARIM'S & NOODLE WOK @ UNA				
DRAWING NO:				
NORTH	DRAWING NO			Rev.
SCALE	DATE	PREP	CHKD	APPVD
	30-01-2024	NIROJ SHRIWAL	MANISH	RITUPARN SHARMA