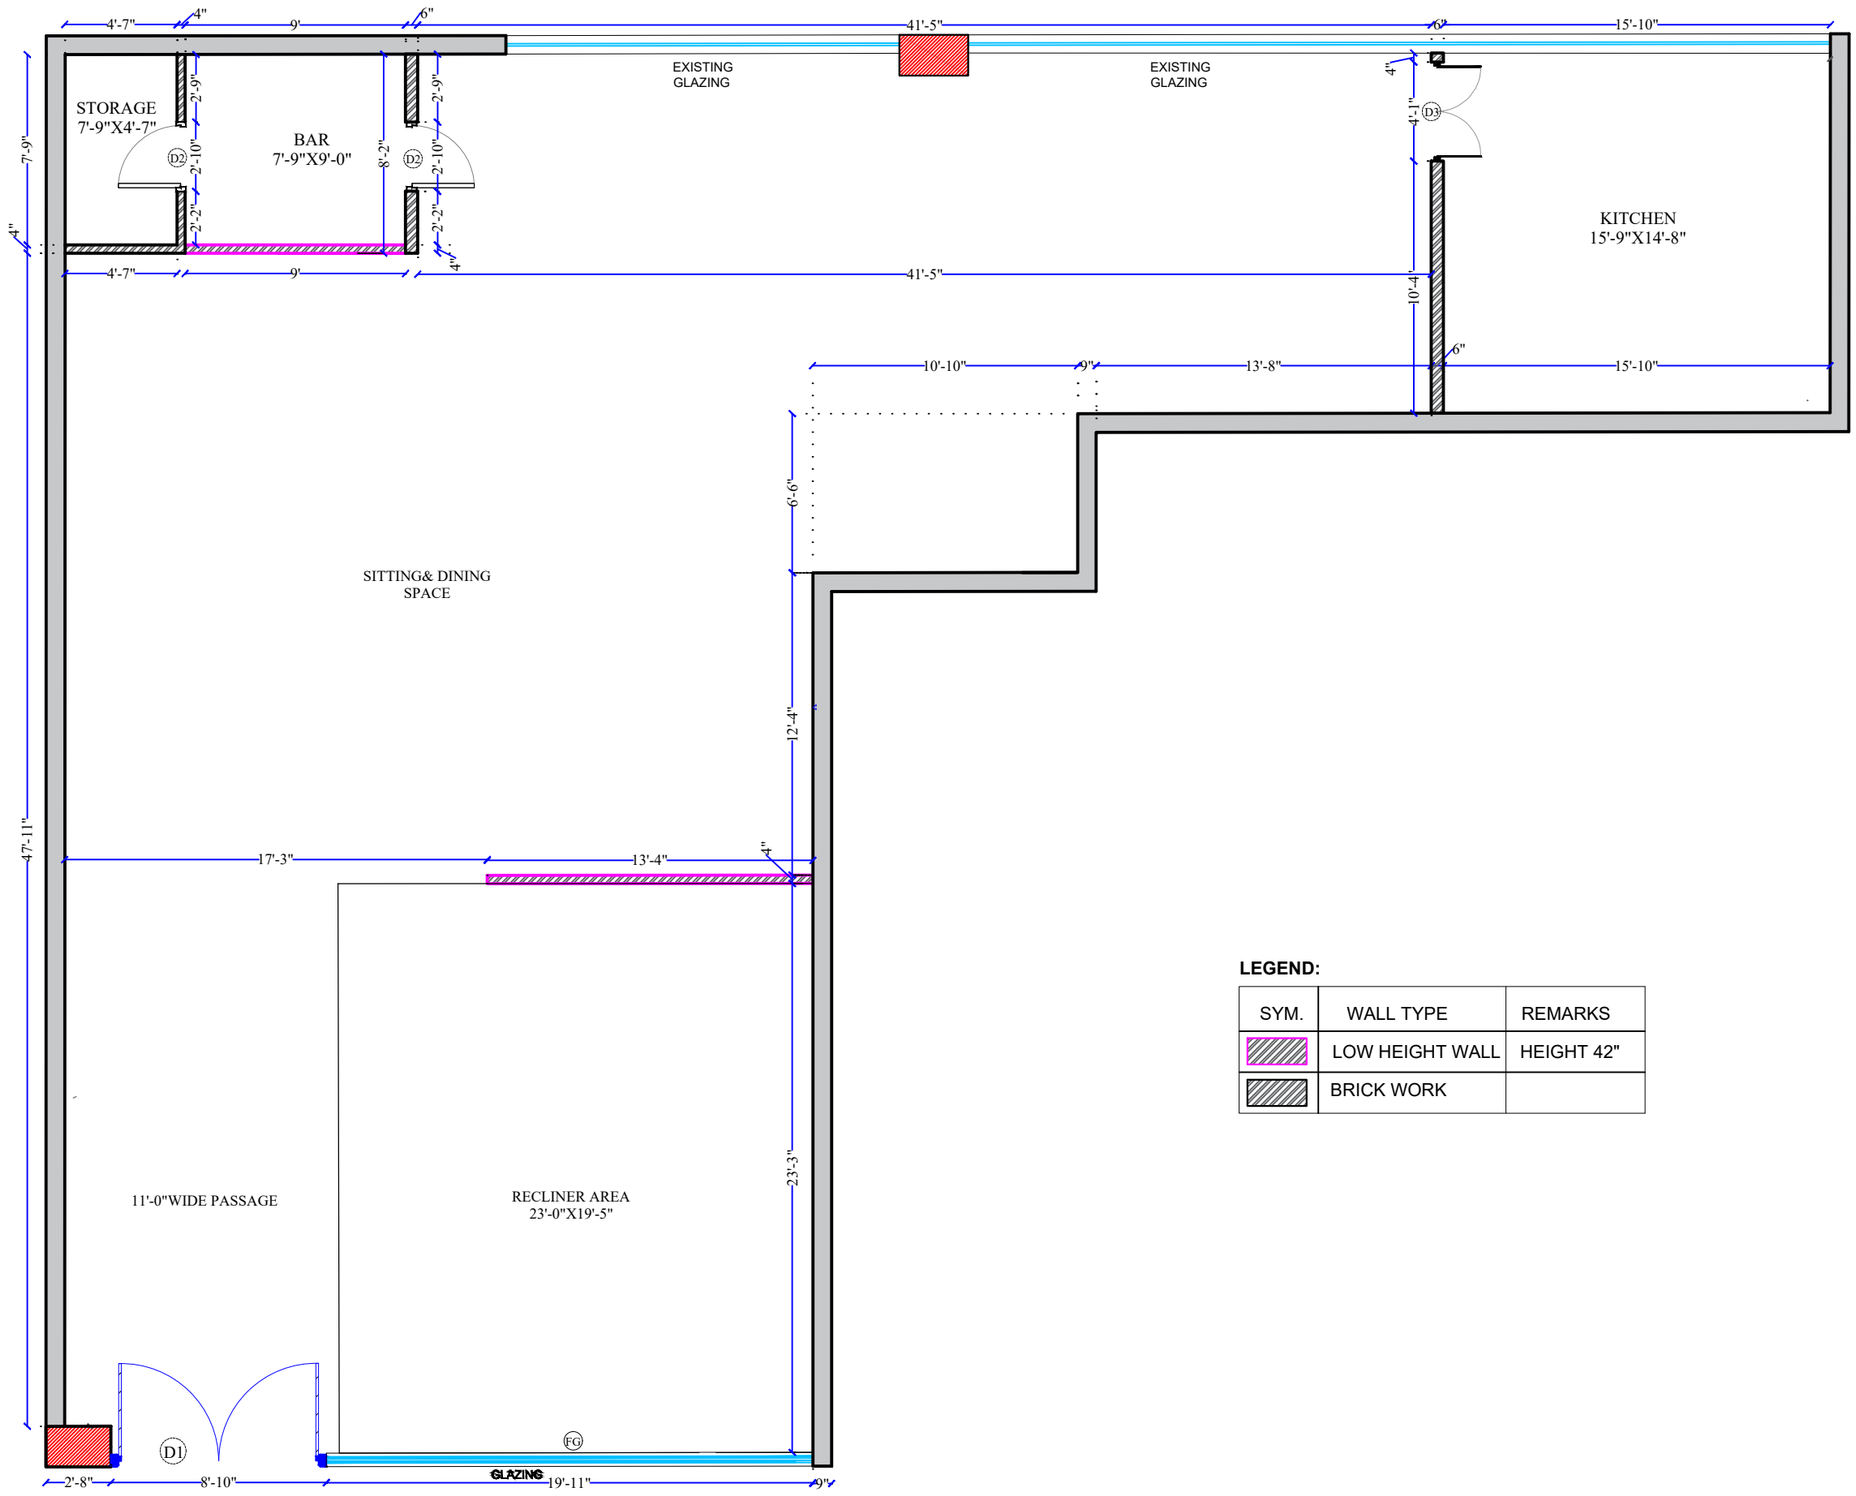

PLAN

LEGEND:

SYM.	WALL TYPE	REMARKS
	LOW HEIGHT WALL	HEIGHT 42"
	BRICK WORK	

PROJECT :-
PROPOSED PLAN OF LOUNGE AT DABOLIM AIRPORT, GOA.

NOTES

1. ALL DIMENSIONS ARE TO BE READ AND NOT TO BE MEASURED.
2. ALL DIMENSIONS ARE IN MILLIMETERS.
3. ANY AMBIGUTY IF FOUND SHALL BE BROUGHT TO THE NOTICE OF THE ARCHITECTS IMMEDIATELY.
4. ALL LEVELS ARE FINISHED LEVEL.
5. DETAILS AND SPECIFICATIONS OF ALL R.C.C. WORK SHALL BE CONSIDERED AS PER STRUCTURAL DRAWINGS.
6. THE ARCHITECT IS NOT RESPONSIBLE FOR ANY STRUCTURAL FAILURE.
7. ALL DIMENSIONS ARE FROM CLEAR R.C.C. AND MASONARY WORK.
8. ALL PARTITION WALLS ARE 115mm THICK.

OPENING SCHEDULE

TYPE	SIZE	LINTEL	NOS.
D1	8'-9"X10'-0"	7'0"	1
D2	2'-10"X10'-0"	7'0"	2
D3	4'-0"X10'-0" (FIRE DOOR)	7'0"	1
FG	20'-0"X10'-0"	7'0"	
EXISTING GLAZING	54'-0"X10'-0"	7'0"	

REVISIONS

NO.	DATE	REMARKS
1.		
2.		

ISSUE OF PRINTS

CLIENT		CONSULTANT			CONTRACTOR	
DATE	NO.	CONS.	DATE	NO.	DATE	NO.

DABOLIM AIRPORT LOUNGE

BRICKWORK LAYOUT

DRG NO:- 1

SCALE :-
DATE :-13-09-2024
DEALT :- AR.BHUPINDER
CHECKED :-

DESIGN BY :-

SPACE DESIGNERS PVT. LTD.

48, LASHKARIBAGH, BHOSLEWADI
NAGPUR-440017
PH-0712-2641011

spacedesignerspvtltd@gmail.com