LEGEND	
	6/16A SINGLE PHASE POINT
	3A #6A SOCKETS & 16A SWITCH SOCKETS
	TELEPHONE POINT
	DATA POINT
	DB BOX

SWITCH BOARD DESCRIPTION	
	SB 01- (3 MODULE) 1 NO 6/16 AMP SWITCH SOCKET.
	SB 02- (4 MODULE) 1 NOS 6/16 AMP SWITCH SOCKET. 1NO.USB.
	SB 03- (4 MODULE) 1 NOS 6/16 AMP SWITCH SOCKET. 1NO. DATA CAT 6 CABLE

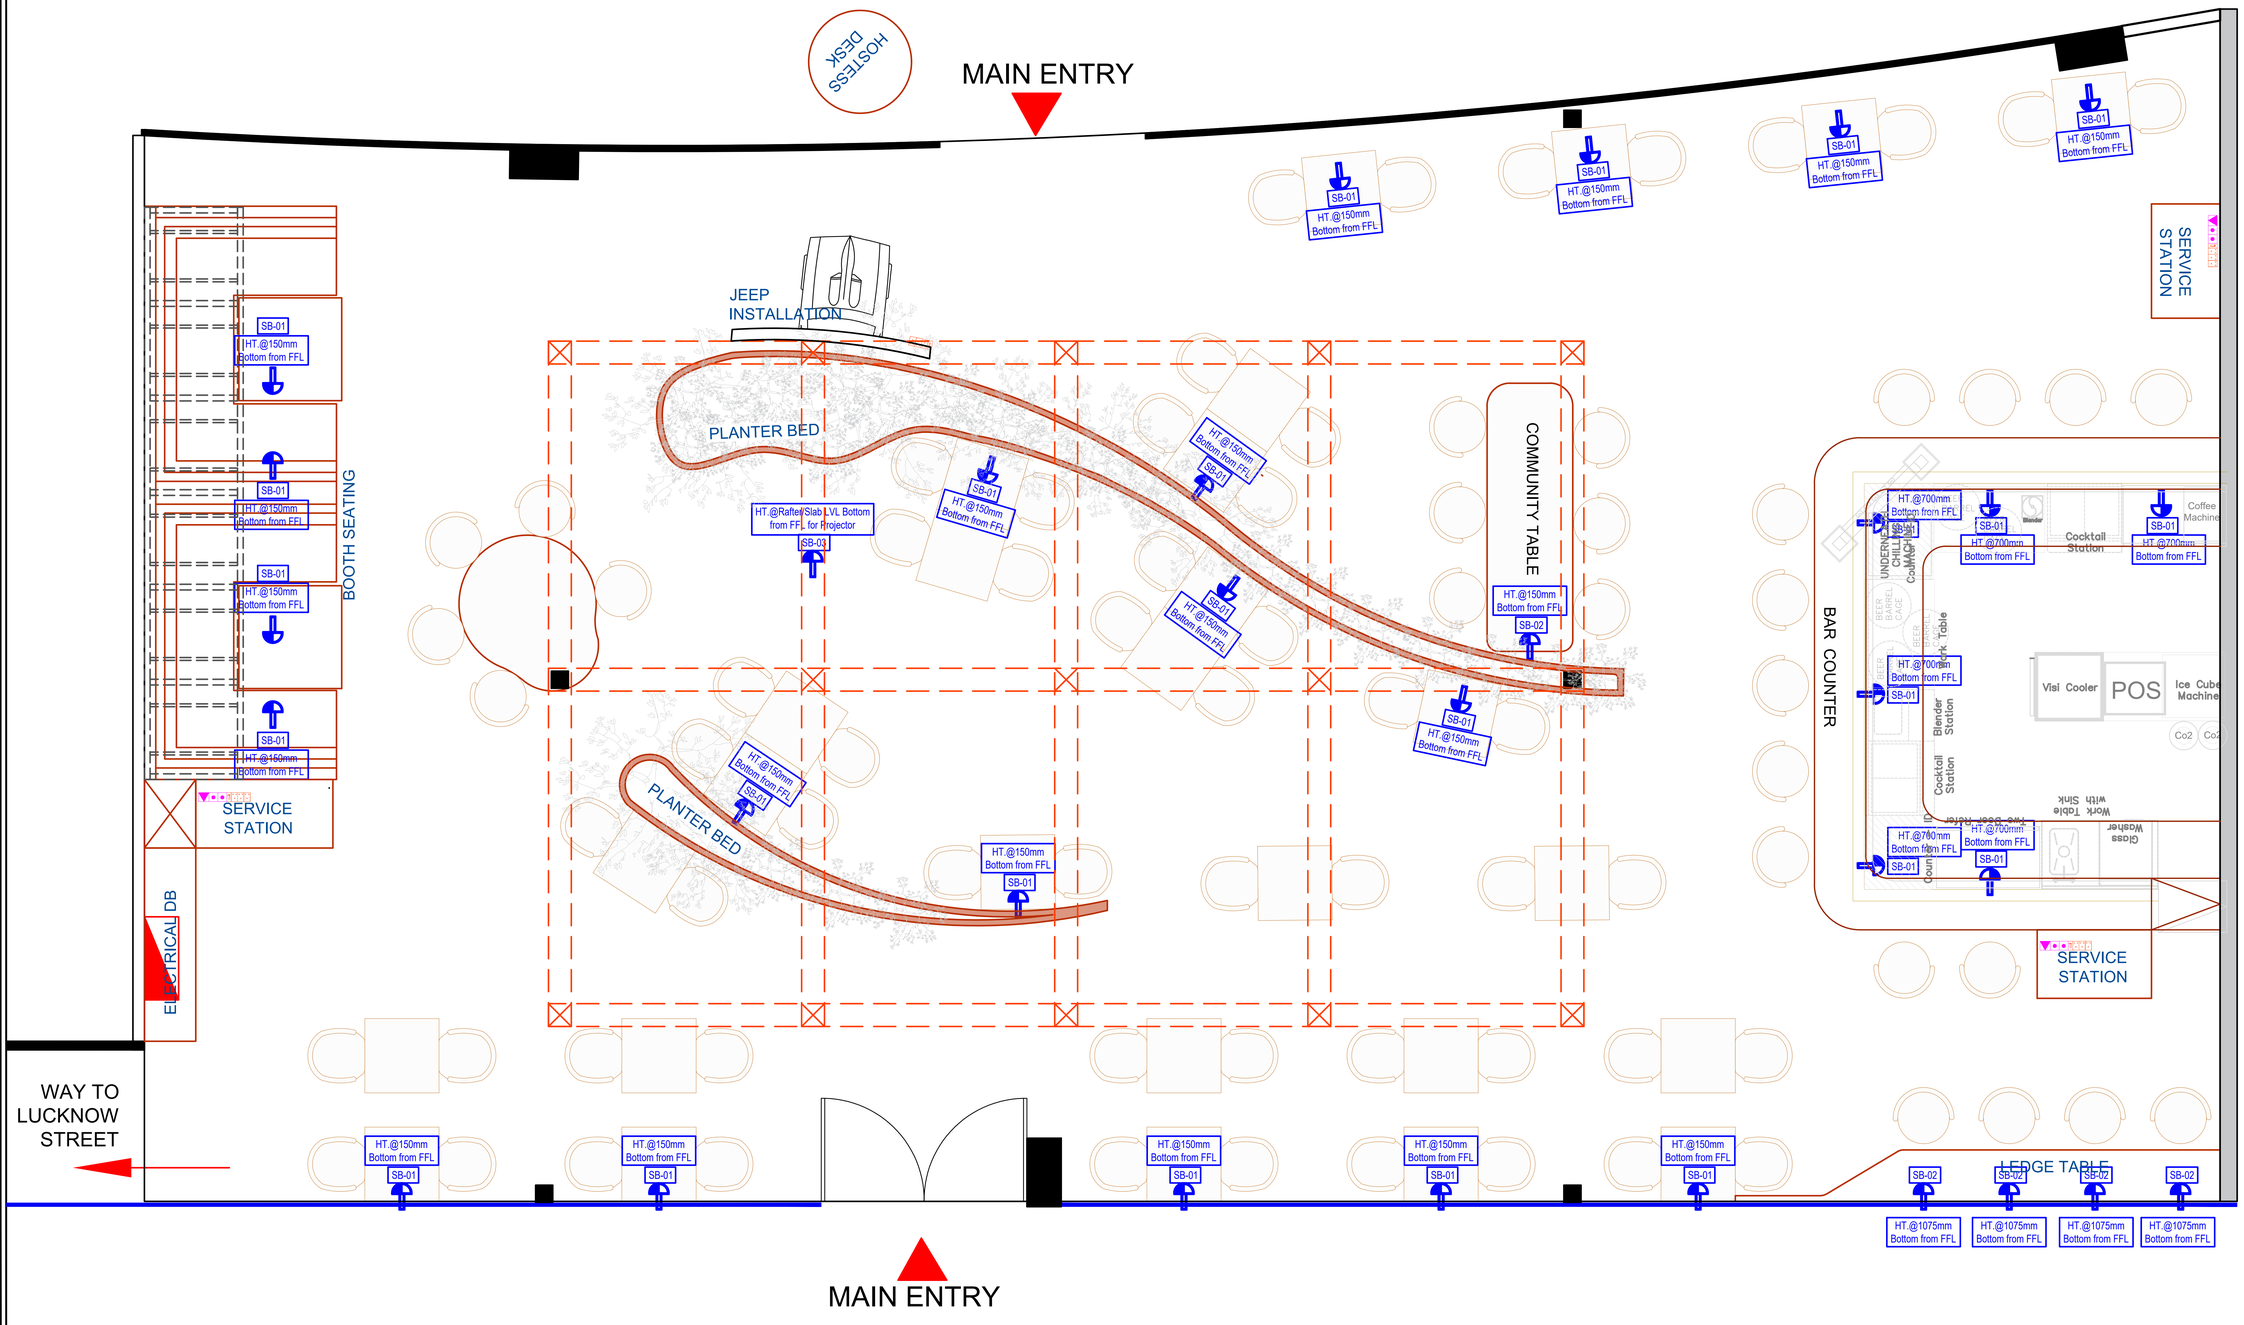

NOTES:

- ALL DRAWING IS IN MM
- THIS DRAWING IS A RIGHT & PROPERTY OF ARCHITECT NOT TO BE PRODUCED, COPIED, HANDED OVER TO THIRD PARTY OR USED FOR ANY OTHER PURPOSE OTHER THAN FOR WHICH IT IS INTENDED AND REMAIN OUR SOLE PROPERTY.
- ONLY WRITTEN DIMENSIONS TO BE FOLLOWED.
- THE CONTRACTOR MUST CHECK ALL DIMENSIONS & DETAILS & BE
- RESPONSIBLE FOR THE SAME.ANY DISCREPANCY SHALL BE BROUGHT TO THE NOTICE OF THE ARCHITECT
- THIS DRAWING SHOULD BE READ IN CONJUNCTION WITH RELEVANT
- WORKING & DETAILED DRAWINGS.
- ALL DIMENSIONS SHALL BE VERIFIED ON SITE PRIOR TO START OF WORK

NO.	DATE	DESCRIPTION	REMARK
01.	28-09-2022		R0

REVISION

PROJECT TITLE

D-15/15A_IRISH HOUSE

CLIENT

adani™

MEP CONSULTANTS

RAMBOLL

Level 17 Building No. 8 Tower B, DLF Cyber City, Phase – II, Gurugram, Haryana 122002

STRUCTURAL CONSULTANTS

STRUDCON

ARCHITECTS

ara DESIGNS

SIGNATURE AND STAMP

	COMMENTS
	TENDER
	SUBMISSION
	PRELIMINARY
	ADVANCE
	EXTRA COPY
	INFORMATION
	APPROVAL
✓	EXECUTION

DRAWING TITLE

POWER LAYOUT

THE IRISH HOUSE

DATE	: 28-09-2023
CHECKED BY	: ARA
DRAWN BY	: ARA
SUPERCEEDED Y / N	

NORTH

REVISION

R2

DRG. NO :

LKO_DSHA_THE IRISH HOUSE_ D15/15A_GFC_R2_230929_09

SCALE

NTS