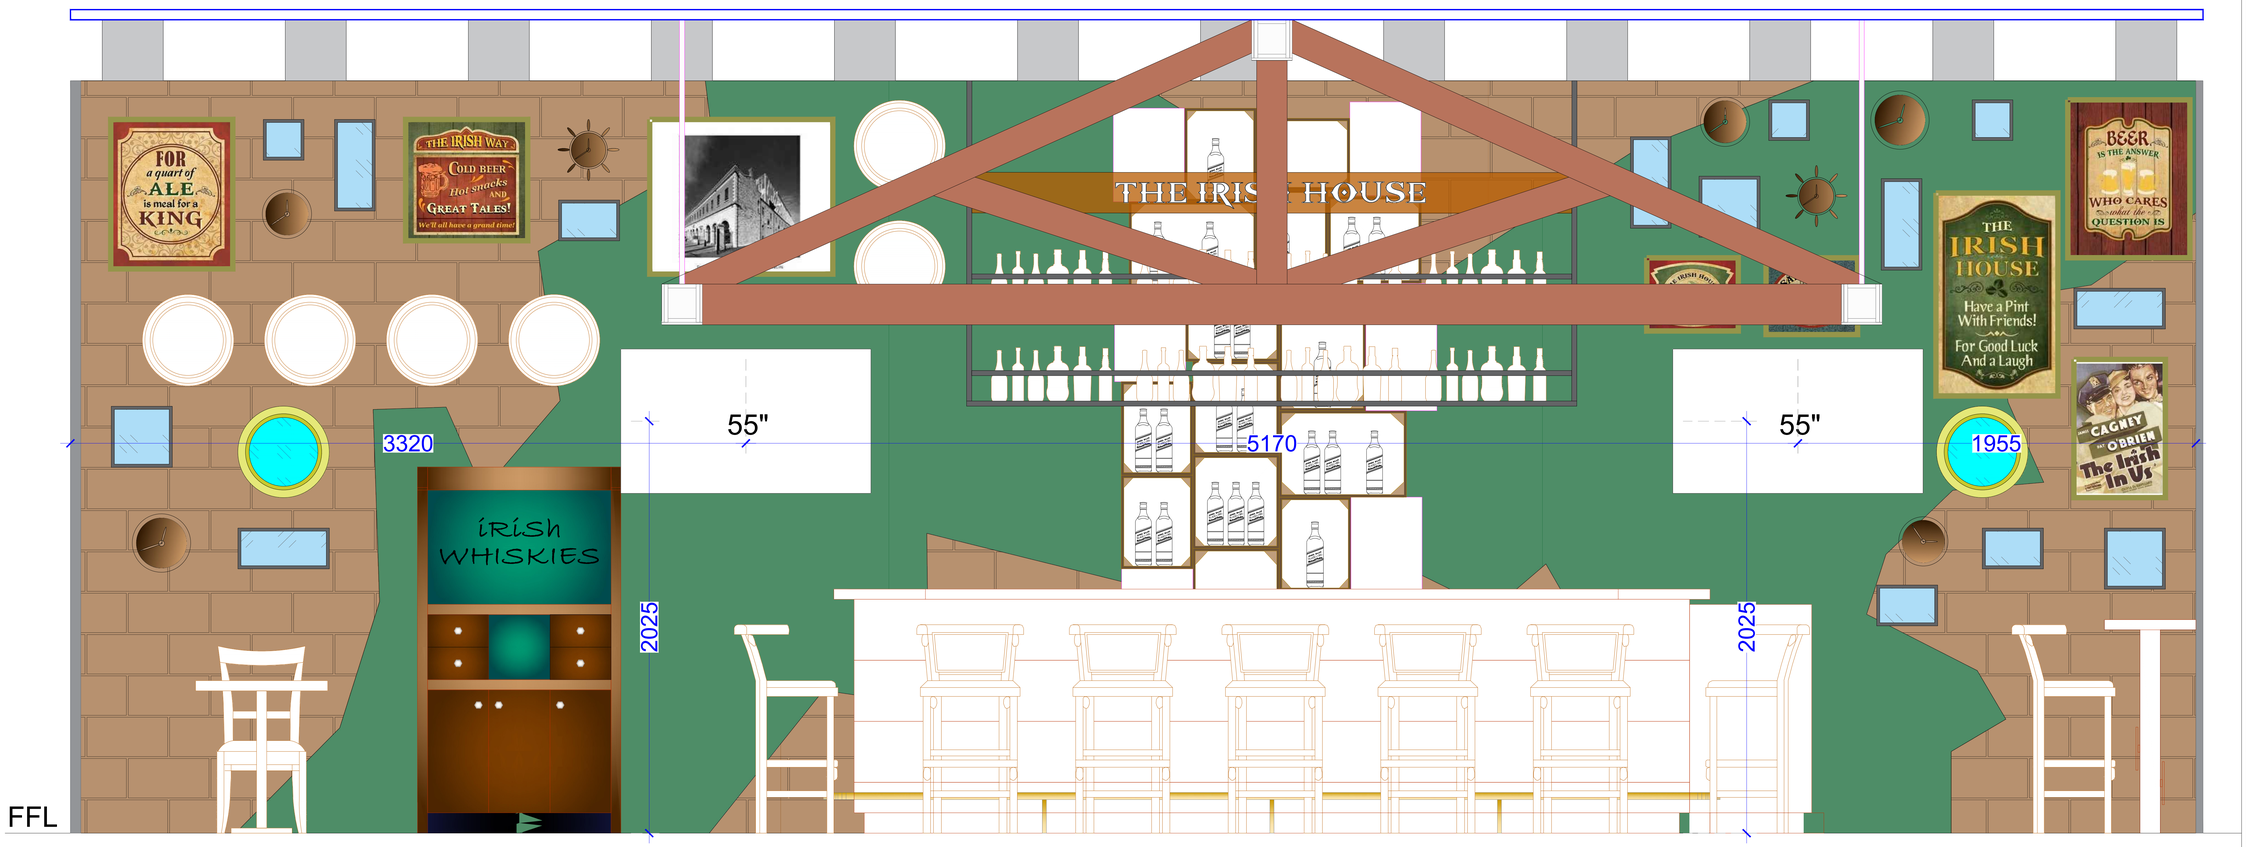

ELEVATION DD'

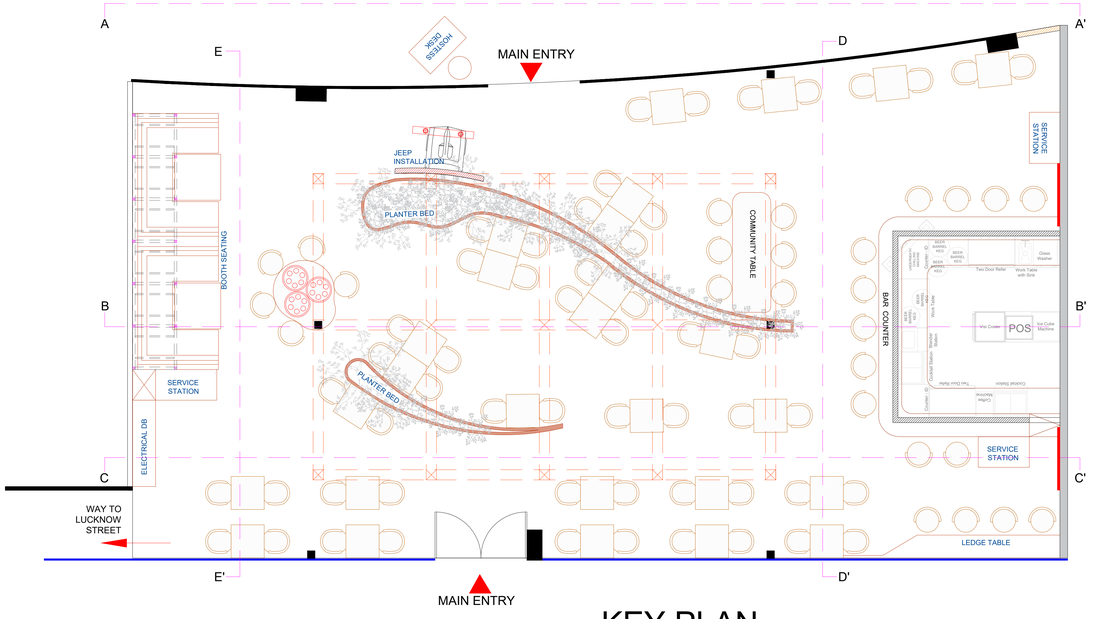

KEY PLAN

NOTES:

- ALL DRAWING IS IN MM
- THIS DRAWING IS A RIGHT & PROPERTY OF ARCHITECT NOT TO BE PRODUCED, COPIED, HANDED OVER TO THIRD PARTY OR USED FOR ANY OTHER PURPOSE OTHER THAN FOR WHICH IT IS INTENDED AND REMAIN OUR SOLE PROPERTY.
- ONLY WRITTEN DIMENSIONS TO BE FOLLOWED.
- THE CONTRACTOR MUST CHECK ALL DIMENSIONS & DETAILS & BE
- RESPONSIBLE FOR THE SAME.ANY DISCREPANCY SHALL BE BROUGHT TO THE NOTICE OF THE ARCHITECT
- THIS DRAWING SHOULD BE READ IN CONJUNCTION WITH RELEVANT
- WORKING & DETAILED DRAWINGS.
- ALL DIMENSIONS SHALL BE VERIFIED ON SITE PRIOR TO START OF WORK

NO.	DATE	DESCRIPTION	REMARK
01.	29-09-2022		R0

REVISION

PROJECT TITLE

D-15/15A_IRISH HOUSE

CLIENT

adani™

MEP CONSULTANTS

RAMBOLL

Level 17 Building No. 5 Tower B, DLF Cyber City, Phase - III, Gurugram, Haryana 122002

STRUCTURAL CONSULTANTS

STRUDCOM CONSULTANTS PVT LTD
...structures... we are proud of...
OFFICE NO. 201, 2nd FLOOR, TRIUMPH, CTS NO. 1/B,1/C,2/B NO. 1 OF 1 MIDC, ANDHERI (EAST), MUMBAI - 400 093 T: 022 - 28 20 22 22/23/24 SECTOR-30, CHANDIGARH T: 0172-4600 500 E: info@strudcom.com W: www.strudcom.com

ARCHITECTS

ara DESIGNS
1st flr dwarka, 57 tagore road, santacruz west,
mumbai 400 054
Tel : 26482236 / 26482237

SIGNATURE AND STAMP

	COMMENTS
	TENDER
	SUBMISSION
✓	PRELIMINARY
	ADVANCE
	EXTRA COPY
	INFORMATION
	APPROVAL
	EXECUTION

DRAWING TITLE
ELEVATIONS
THE IRISH HOUSE

DATE	:	29-09-2023
CHECKED BY	:	ARA
DRAWN BY	:	ARA
SUPERCEEDED Y / N		

NORTH

REVISION: R2

DRG. NO :
LKO_DSHA_THE IRISH HOUSE_D-15/15A_GFC_R2_230929_16

SCALE: NTS