SUPPLY FROM AIRPORT PANEL

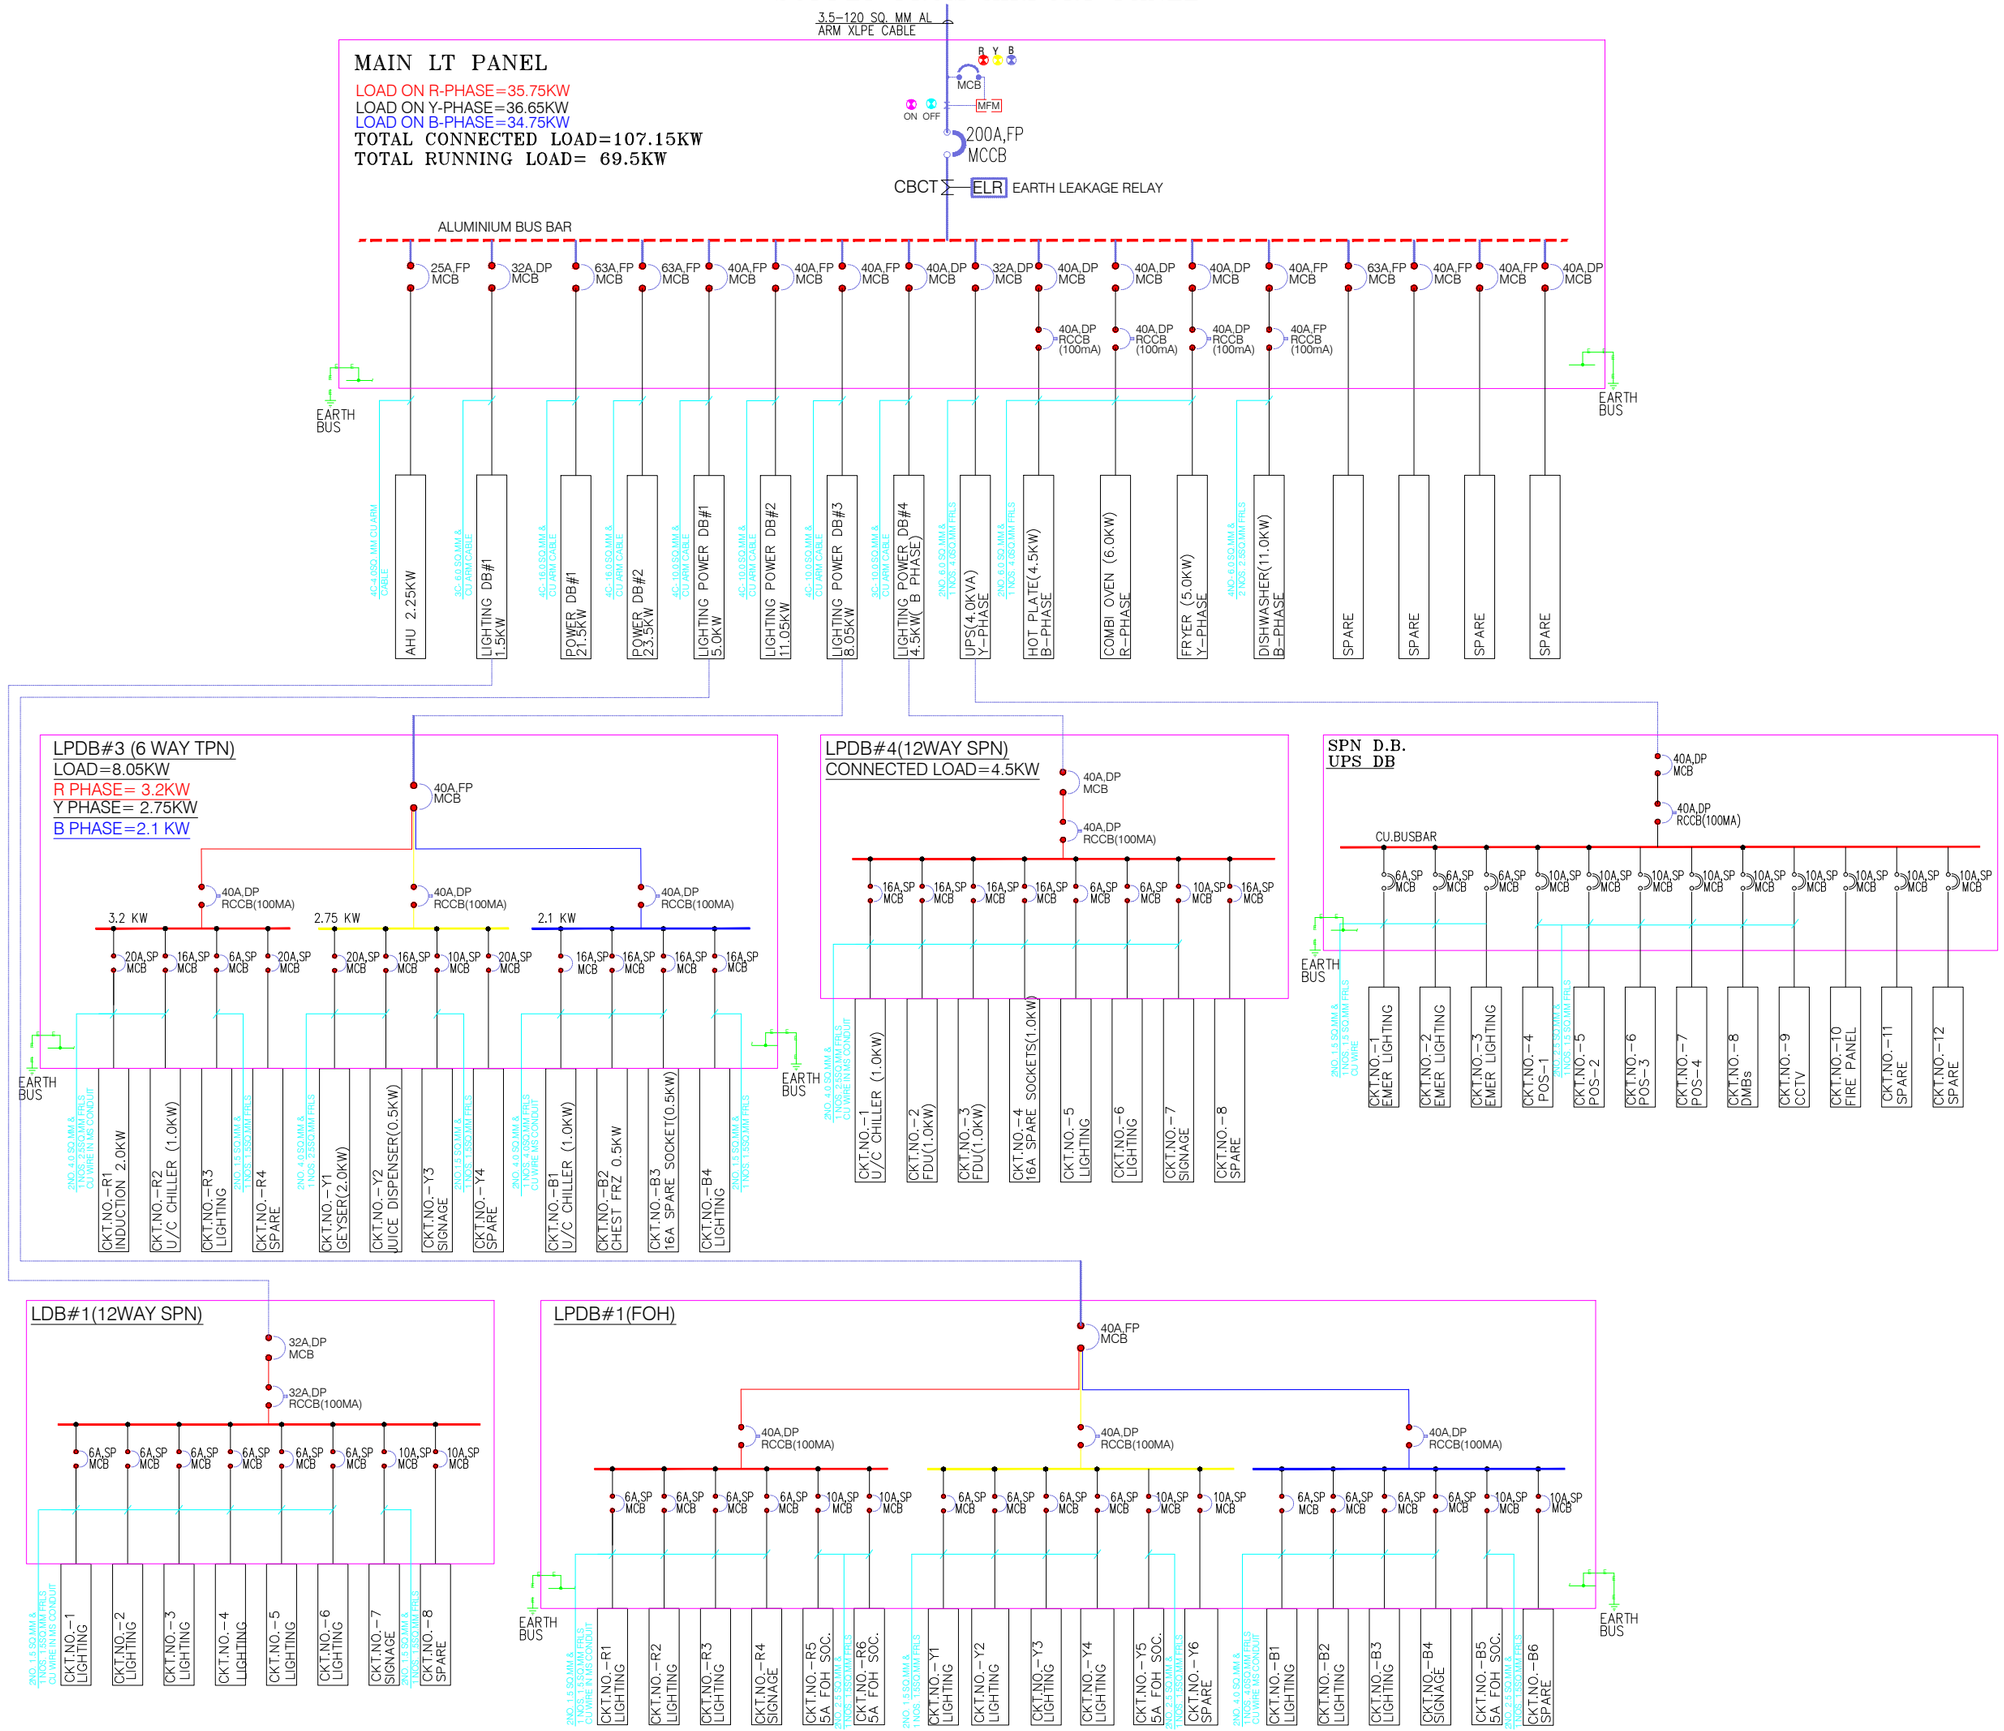

NOTES:

1) DO NOT SCALE THE DRAWINGS FOLLOW THE WRITTEN DIMENSIONS.
2) ALL THE DIMENSIONS SHOWN ARE IN ENGLISH UNITS.
3) ALL THE MATERIALS FOR CONSTRUCTION SHALL BE TO 'IS' STANDARDS AND AS PER THE SPECIFICATIONS BY THE ARCHITECT.
4) ANY AMBIGUITY FOUND IN THE DRAWING SHALL BE IMMEDIATELY BROUGHT TO THE NOTICE OF AN ARCHITECT.

LEGEND:

LEGEND

SYMBOL	DESCRIPTION
MCB	MINIATURE CIRCUIT BREAKER
MCCB	MOULDED CASE CIRCUIT BREAKER
MFM	MULTI FUNCTION METER
RCCB	RESIDUAL CURRENT CIRCUIT BREAKER
RCBO	RESIDUAL CURRENT CIRCUIT BREAKER WITH OVERLOAD
MFM	VOLTMETER
	INDICATING LAMPS

REVISIONS

NO.	DESCRIPTION	DATE
1	REVISION	YYYY-MM-DD

SIGN/STAMP

AIRPORT NAME

LUCKNOW AIRPORT TERMINAL 3

UNIT NO

D-14

LOCATION

DOMESTIC SHA

BRAND NAME / PROJECT NAME

LUCKNOW STREET

DRAWING TYPE

GFC

TITLE :

ELECTRICALSCHEMATIC(SHEET 1 OF 2)

DRN BY	SD	SCALE	N.T.S.
CHKD BY	-	REV	
DATE	2024-01-12		

R0

DWG NO. **TFS_LK0_DSHA_LS_SCH-EL-103**

ARCHITECT: Genesis Architects Pvt. Ltd.

SHIV SAGAR ESTATE
A - BLOCK, 1ST FLOOR
ANNIE BESANT ROAD,
WORLI, MUMBAI 400018.
PH: +91 (22) 4322 4322

tfs Travel Food Services