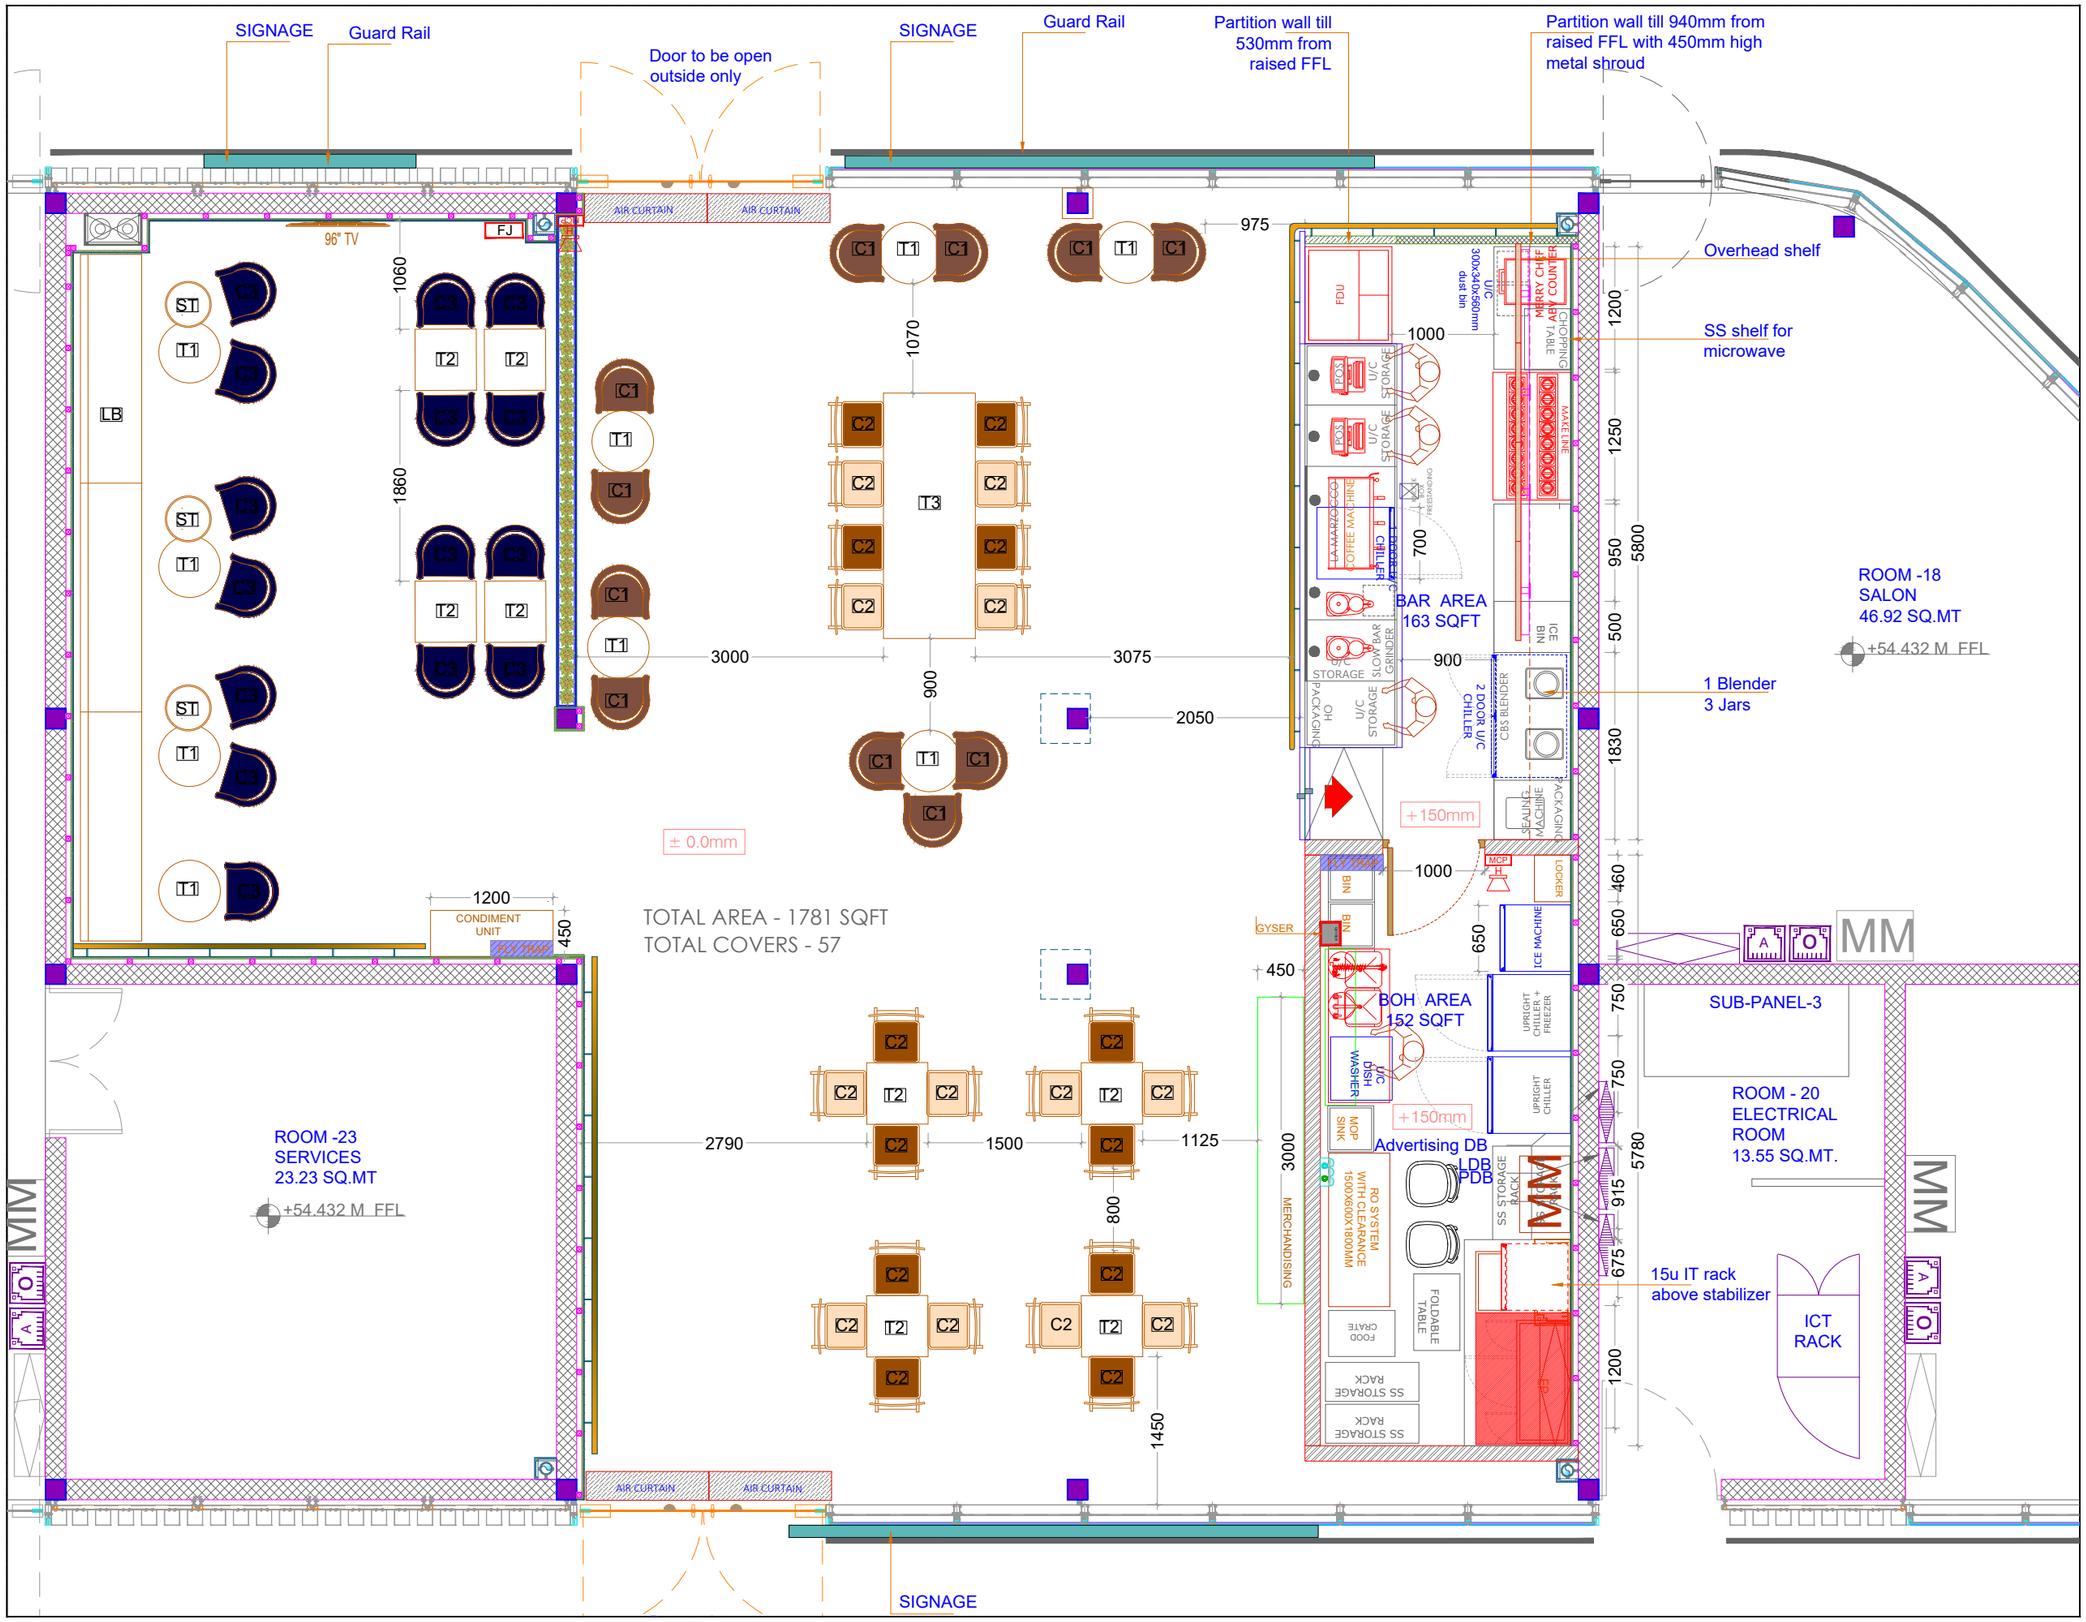

1 **GENERAL ARRANGEMENT PLAN**
Scale:-1:60

NOTES:
1) DO NOT SCALE THE DRAWINGS FOLLOW THE WRITTEN DIMENSIONS.
2) ALL THE DIMENSIONS SHOWN ARE IN ENGLISH UNITS.
3) ALL THE MATERIALS FOR CONSTRUCTION SHALL BE TO 'IS' STANDARDS AND AS PER THE SPECIFICATIONS BY THE ARCHITECT.
4) ANY AMBIGUITY FOUND IN THE DRAWING SHALL BE IMMEDIATELY BROUGHT TO THE NOTICE OF AN ARCHITECT.

LEGEND:

REVISIONS

NO.	DESCRIPTION	DATE
1	REVISION	YYYY-MM-DD

SIGN/STAMP

AIRPORT NAME
AHMEDABAD AIRPORT

UNIT NO
-

LOCATION
-

BRAND NAME / PROJECT NAME
THIRD WAVE COFFEE

DRAWING TYPE
SCHEMATIC

TITLE :
GENERAL ARRANGEMENT LAYOUT

DRN BY	MS	SCALE	1:60
CHKD BY	AP	REV	
DATE	2024-02-02		

R0

DWG NO. **TFS_AHD_AFC_TWC_GFC-A-100**

ARCHITECT: Genesis Architects Pvt. Ltd.

SHIV SAGAR ESTATE
A - BLOCK, 1ST FLOOR
ANNIE BESANT ROAD,
WORLI, MUMBAI 400018.
PH: +91 (22) 4322 4322

tfs Travel Food Services