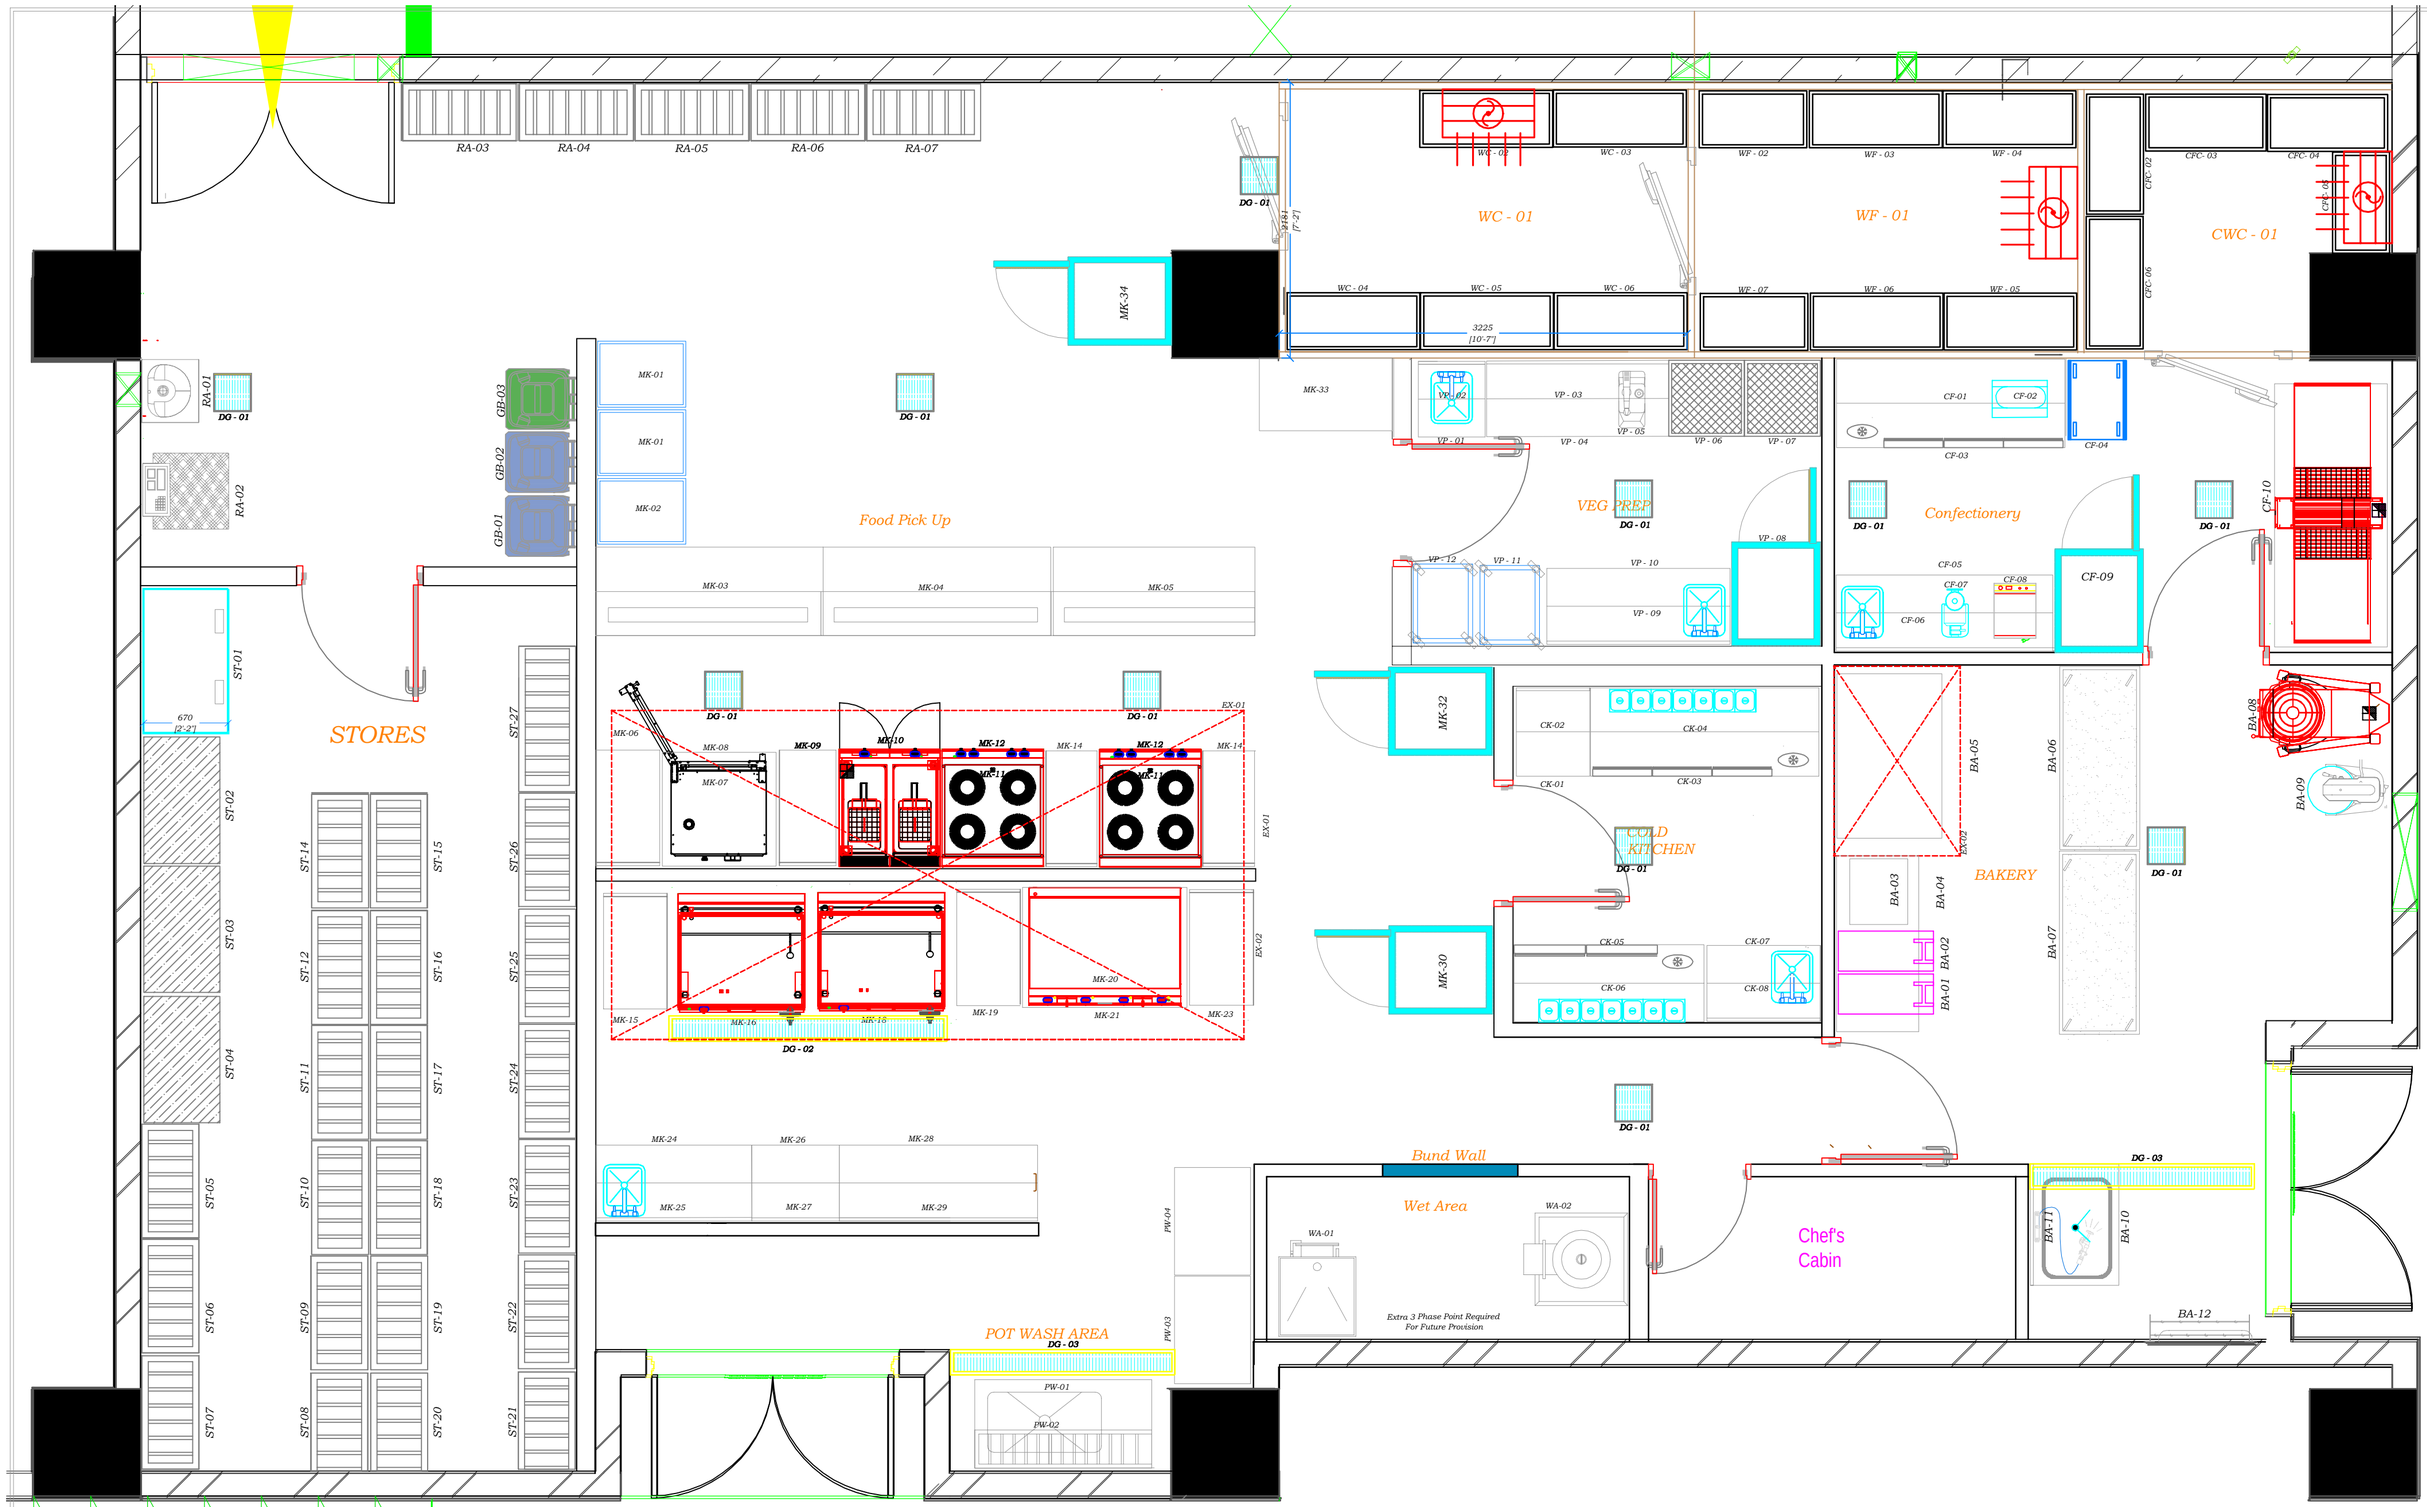

NUMBERED LAYOUT