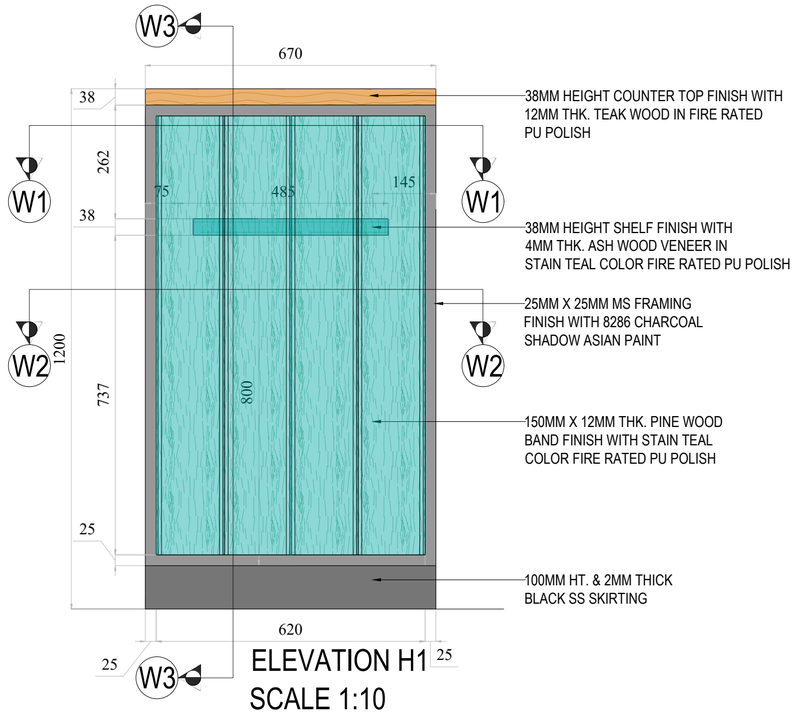

ELEVATION H1
SCALE 1:10

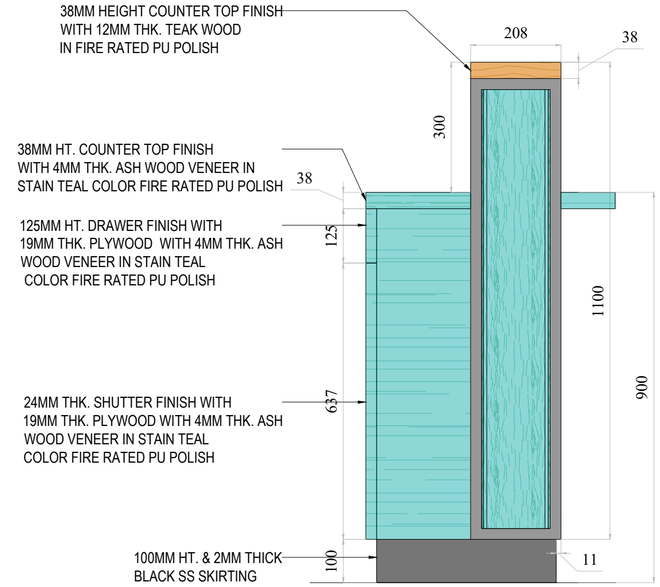

ELEVATION H2 SCALE 1:10

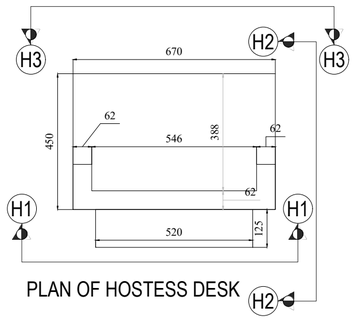

PLAN OF HOSTESS DESK

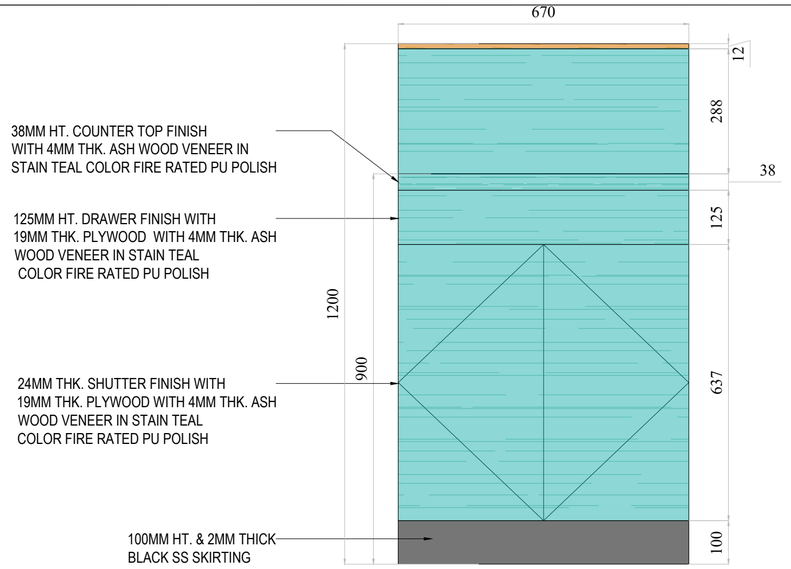

ELEVATION H3 SCALE 1:10

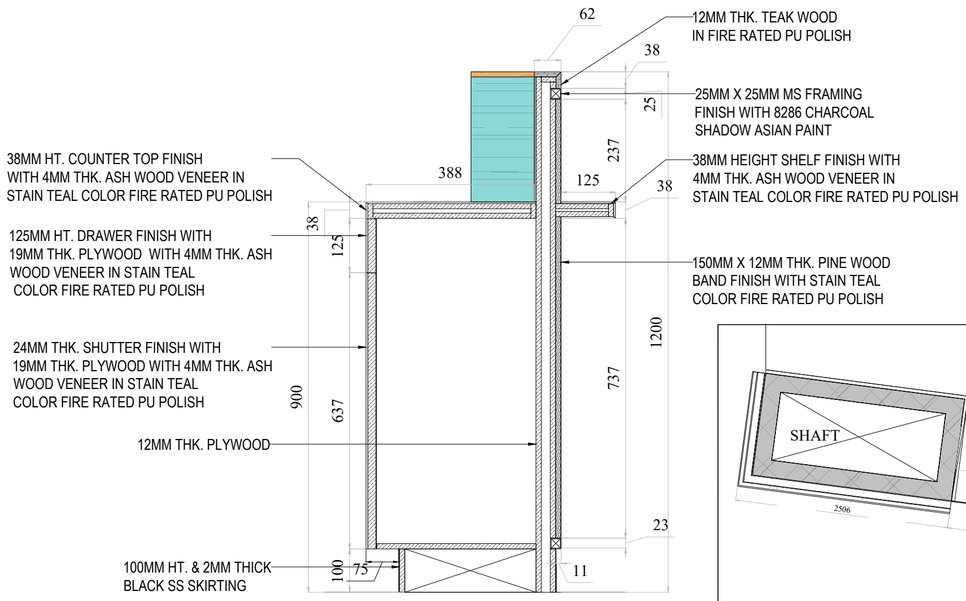

SECTION W3 SCALE 1:10

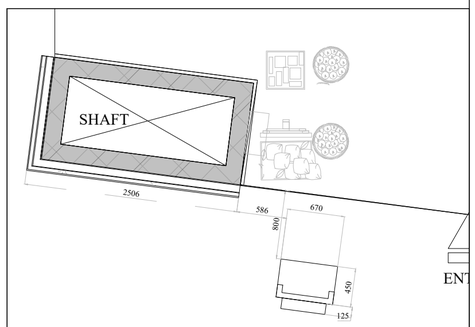

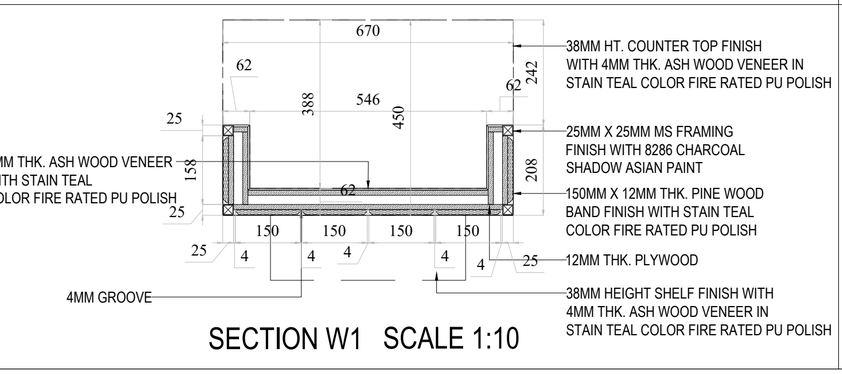

SECTION W1 SCALE 1:10

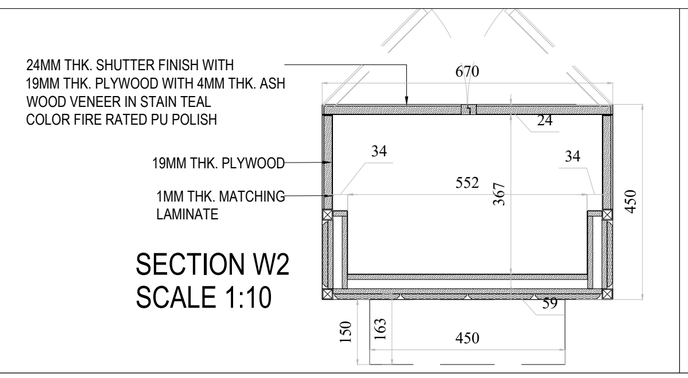

SECTION W2
SCALE 1:10

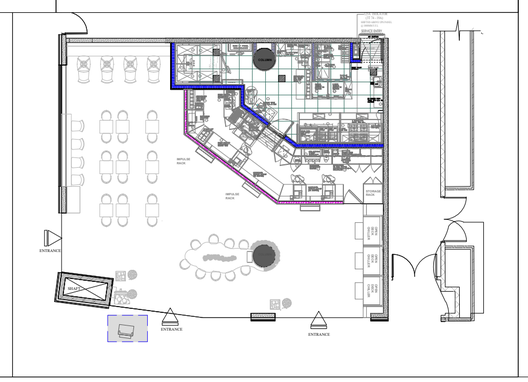

TERMINAL 2

Bangalore International Airport

OWNER

Kempegowda International Airport Bengaluru

Bangalore International Airport Limited

Project Office
Kempegowda International Airport Bengaluru
Devanahalli, Bangalore 560 300 India

LEAD CONSULTANT

SOM

SOM India LLC
14 Wall Street, New York, NY 10005

MEP ENGINEER	BAGGAGE CONSULTANT
ARUP LTD. 77 Water Street New York, NY 10005	**BNP Associates** P.O. Box 32746 Abu Dhabi, UAE
LIGHTING CONSULTANT	LANDSCAPE
BPI 302 5th Ave, 12th FL New York, NY 10001	**Grant Associates** 22 Milk Street Bath, UK BA1 1UT
IT / SECURITY / PA / FAS	SIGNAGE / WAYFINDING
MBB 44 Mobile Drive Toronto, ON M4A 2P2	**MSD** 2 Young Place East Kilbride, GLA G75 0TD

CLIENT

Travel Food Services Pvt Ltd
Shiv Sagar Estate, A Block, 1st floor A-B,
Dr. Annie Besant, Worlee - 400 018.
INDIA
www.travelfoodservices.com

ARCHITECT

Aura Dezyne
C-16, North Avenue Cross,
Bandra (West), Mumbai - 400 050.
Tel: +91 22 26127675

MEP CONSULTANT :

Complete MEP Design Solutions

KEYPLAN

SEAL & SIGNATURE

GFC DRAWING

CHECKED BY	SIGN	DATE	CHECKED BY	SIGN	DATE
ARCHITECTURE			FPS		
PROPOSED GFC CIVIL & STRUCTURAL			PIPING		
			FHE		
ELV SYSTEM			AIRPORT SYSTEM		
HVAC			EMT		
HS/SM/VTS					

Revision Schedule

Revision Number	Revision Description	Revision Date	Issued by	Issued to
1	Addition of Hostess Desk	15.06.2024	AD	TFS

DESIGN BY	DRAWN BY	CHECKED BY	APPROVED BY
RAJAN	ALTAB	RAJAN	AURA DEZYNE

QRCODE

DRAWING TITLE

PROPOSED GFC HOSTESS DESK OF JMK DOM T2 BIAL 80 SQMTRS (3T74-19A+3T74-19B)

DRAWING NUMBER

KIA-B03-TFS-A_GF-L3-DWG-0042A

SCALE: 1:10

SHEET SIZE - A2
SHEET NO - 42A

© Copyright Bangalore International Airport Limited