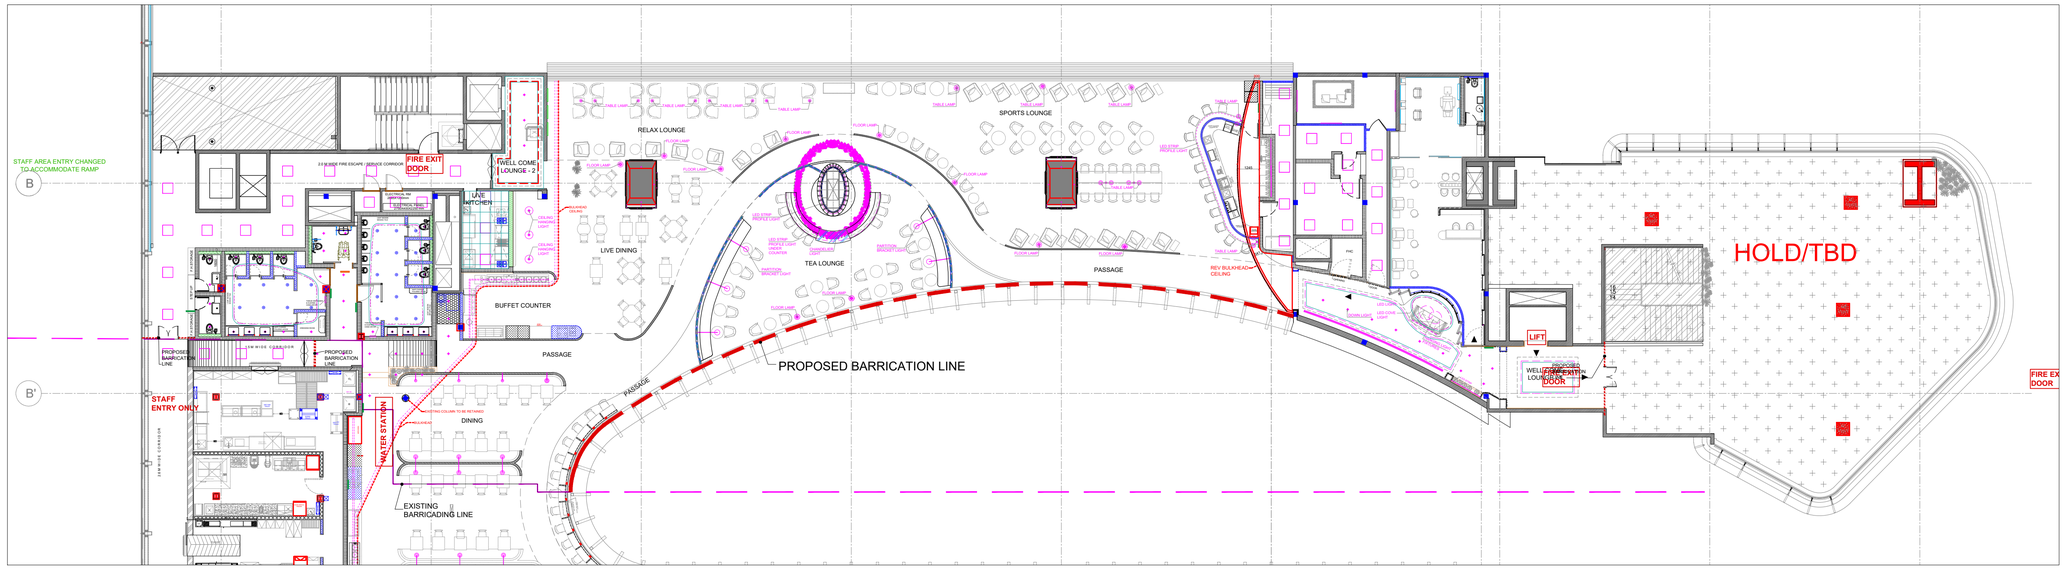

LIGHTING LEGEND	
	EXHAUST
	FRESH AIR
	2X36 W- LED PANEL LIGHT
	SPOT LIGHT 15 WATT
	ONE WAY SWITCHES LOCATION
	BELOW CEILING SPRINKLER
	ABOVE CEILING SPRINKLER
	TABLE LAMP
	FLOOR LAMP
	HANGING LIGHT
	PARTITION MOUNTED POLE LAMP
	TABLE MOUNTED POLE LAMP
	22 W DOWN LIGHT
	LINEAR COVE LIGHT
	TUBE LIGHT
	1200 X 50 WALL WASHER FOR BUFFET COUNTER
	CHANDELIER LIGHT

T1 LOUNGE DOMESTIC / INT TERMINAL

Kempegowda INTERNATIONAL AIRPORT BENGALURU

BANGALORE INTERNATIONAL AIRPORT LIMITED
KEMPEGOWDA INTERNATIONAL AIRPORT, DEVANAHALLI, BENGALURU - 560 300.

CLIENT:

Travel Food Services Pvt Ltd
Shiv Sagar Estate, A-Block, 1st floor A.B.
Road Worli, Mumbai - 400 018
INDIA.
www.travelfoodservices.com

CONCEPT DESIGNER:
YORK DESIGN INTERNATIONAL LONDON

INTERIOR CONSULTANT:
ABM ARCHITECTS
MILLERNIUM
665 VEER SAVARKAR MARG
DADAR WEST
MUMBAI 400028
INDIA
abm@abmarchitects.com
www.abmarchitects.com

STAMP & SIGN
DATE

MEP CONSULTANT :
MEPTEK CONSULTANTS
Sumer kendra,209,opp.mahindra tower,worli,
mumbai--400018
nimish.shah@meptekconsultants.com

STAMP & SIGN
DATE

KEY PLAN

IMPORTANT NOTE

GOOD FOR CONSTRUCTION

ALL DIMENSIONS ARE IN MM, UNLESS OTHERWISE SPECIFIED.

REVISION NO **R0**

REV.NO.	DESCRIPTION	DATE

DWG NO. : B00B01-TFS-I_ID-DOM-0A-DWG-0007

	NAME	DATE
DESIGN	ASHOK	22-05-2024
DRAWN	SHAHID	22-05-2024
AUTHR	ABM	22-05-2024
APPD	ABM	

PROJECT : T1 LOUNGES: DOMESTIC LOUNGE - BIAL, PHASE 2 , LEVEL 3

SCALE 1:125

SHEET SIZE A1

DWG TITLE : PHASE-2 : CEILING & LIGHTING LAYOUT

RELEASED FOR: ☐ INFORMATION ☐ REVIEW ☒ GFC ☐ AS-BUILT