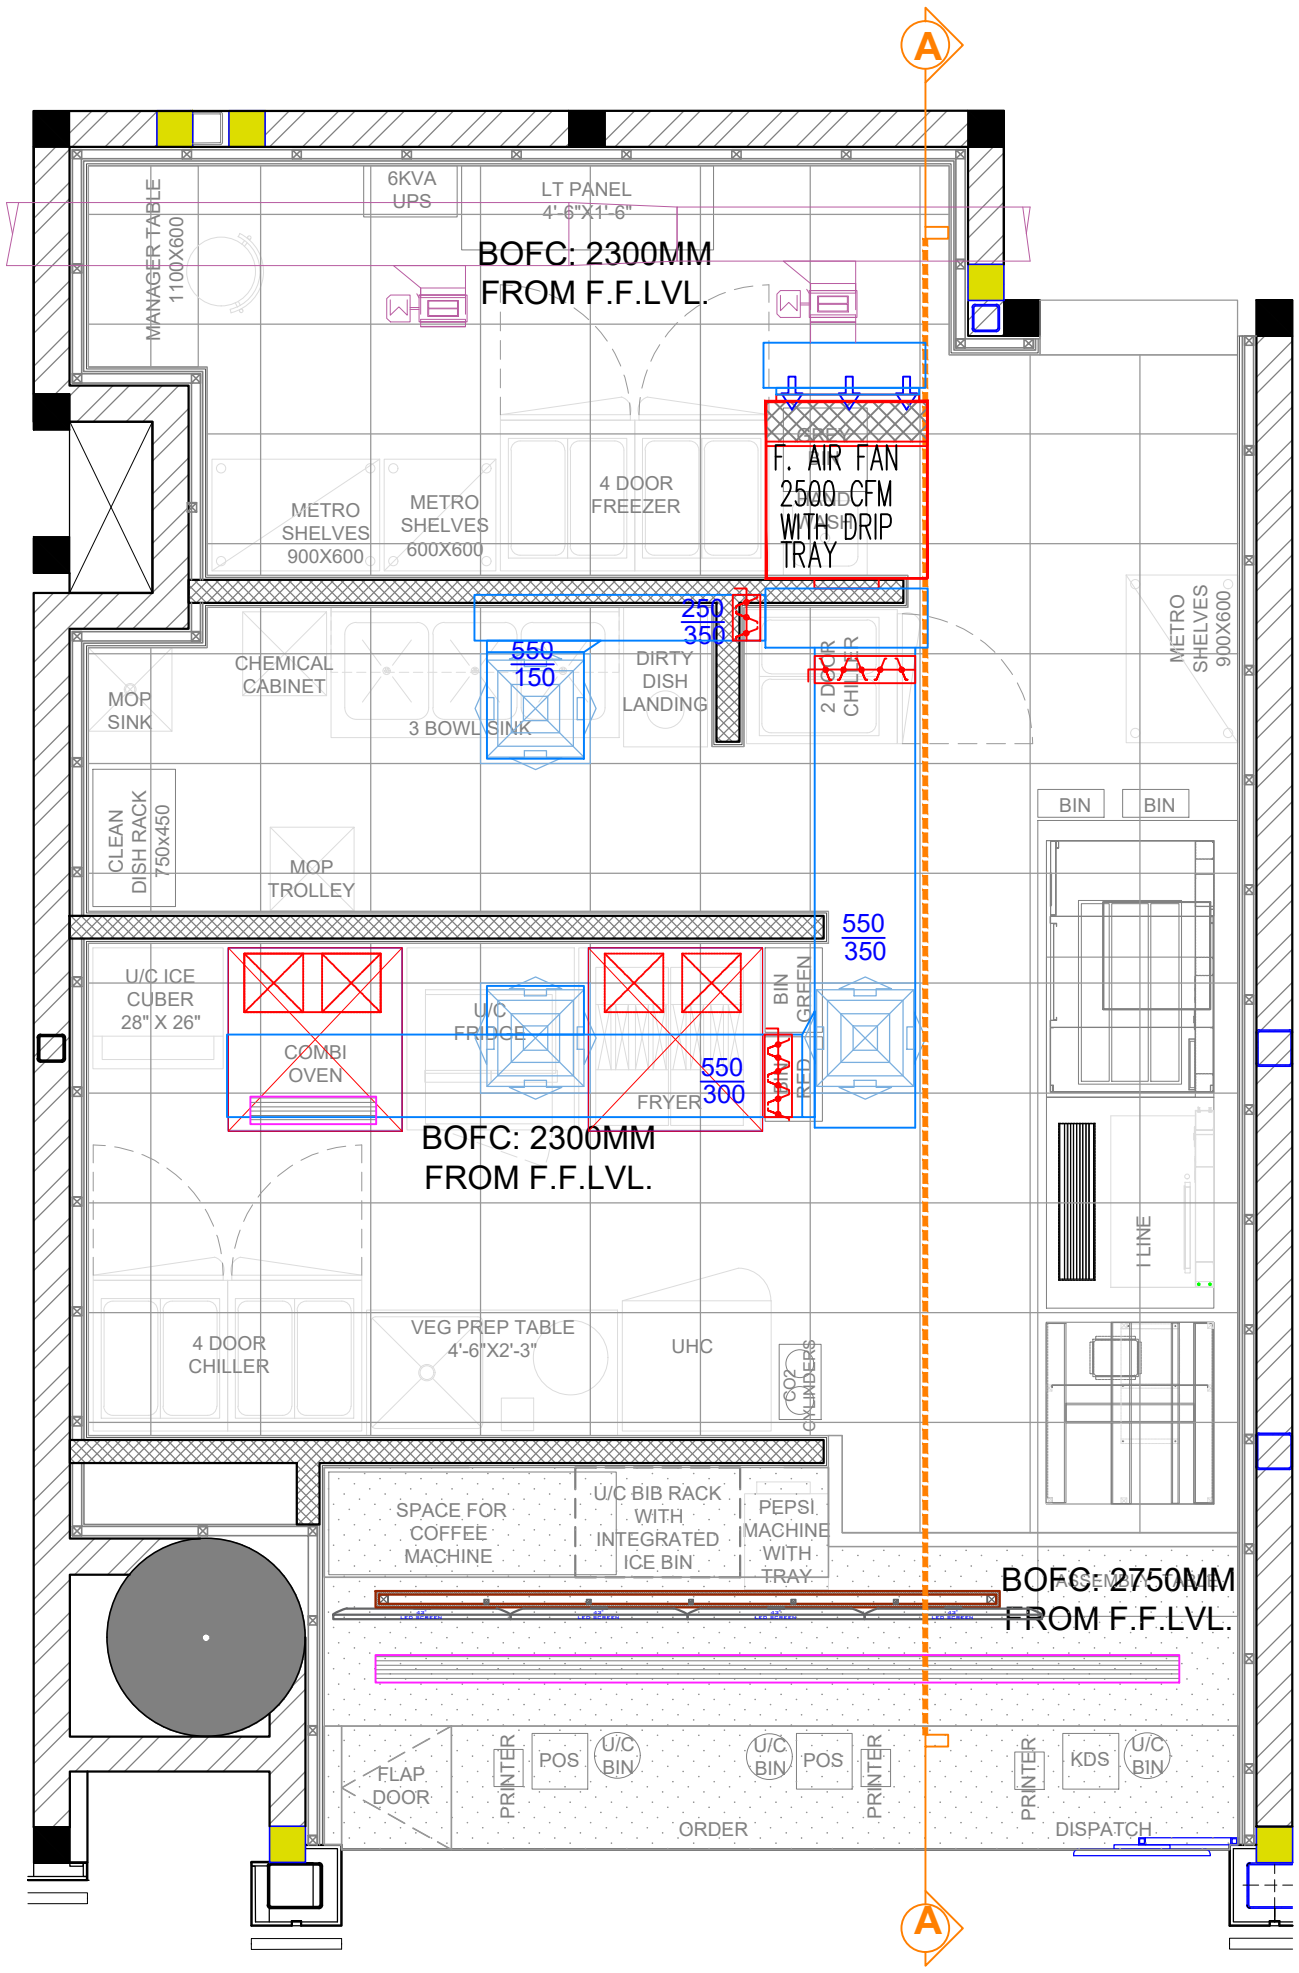

DISH WASH

600x600 FRESH AIR DIFFUSER 700 CFM

INLINE MACHINE

1#600x600 F/AIR DIFFUSER 200 CFM

FRYER

600x600 F/AIR DIFFUSER 1200 CFM

COMBI OVEN

750x150 F/AIR GRILLE 400 CFM

COUNTER AREA

PROJECT

AIRPPORT, DELHI

CLIENT

TACO BELL

NOTE:

THIS DRAWING & DESIGN IS THE COPYRIGHT OF THE DESIGNER. NO PORTION MAY BE REPRODUCED WITHOUT THE WRITTEN PERMISSION OF THE DESIGNERS

1. ALL DIMENSIONS ARE INCLUDING FINISHES
2. DO NOT SCALE DRAWING.ONLY MENTIONED DIMENSIONS ARE TO BE CONSIDERED.
3. ALL DIMENSIONS MUST BE CHECKED BEFORE COMMENCING WORK ON SITE.
4. ANY DISCREPANCIES SHALL BE BROUGHT UNDER THE NOTICE OF ARCHITECTS PRIOR COMMENCEMENT OF WORK.

REVISION

S.NO.	REMARKS	DATE
1	REV 1	00/00/00
2	REV 2	00/00/00
3	REV 3	00/00/00
4	REV 4	00/00/00
5	REV 5	00/00/00
6	REV 6	00/00/00
7	REV 7	00/00/00
8	REV 8	00/00/00

ARCHITECT / INTERIOR DESIGN

ARCHITECTURE PLANNING INTERIOR FURNITURE
FLAT NO-13 DDA SFS
SLAT POCKET -1 SEC-6 DWARKA,
NEW DELHI-110075
EMAIL:-infoatats@gmail.com
OFF-011-35559249,MOB:9910315171

CONSULTANT

CONSULTANT

RELEASE FOR

INFORMATION	TENDER	CONSTRUCTION	AS BUILT

TITLE

FRESH AIR LAYOUT

DATE	06-12-2023
SCALE	NTS
DRAWN BY	COSNULTANT
CHECKED BY	AR. ANKIT
PRINTED BY	-
DWG. NO.	WD-D-16