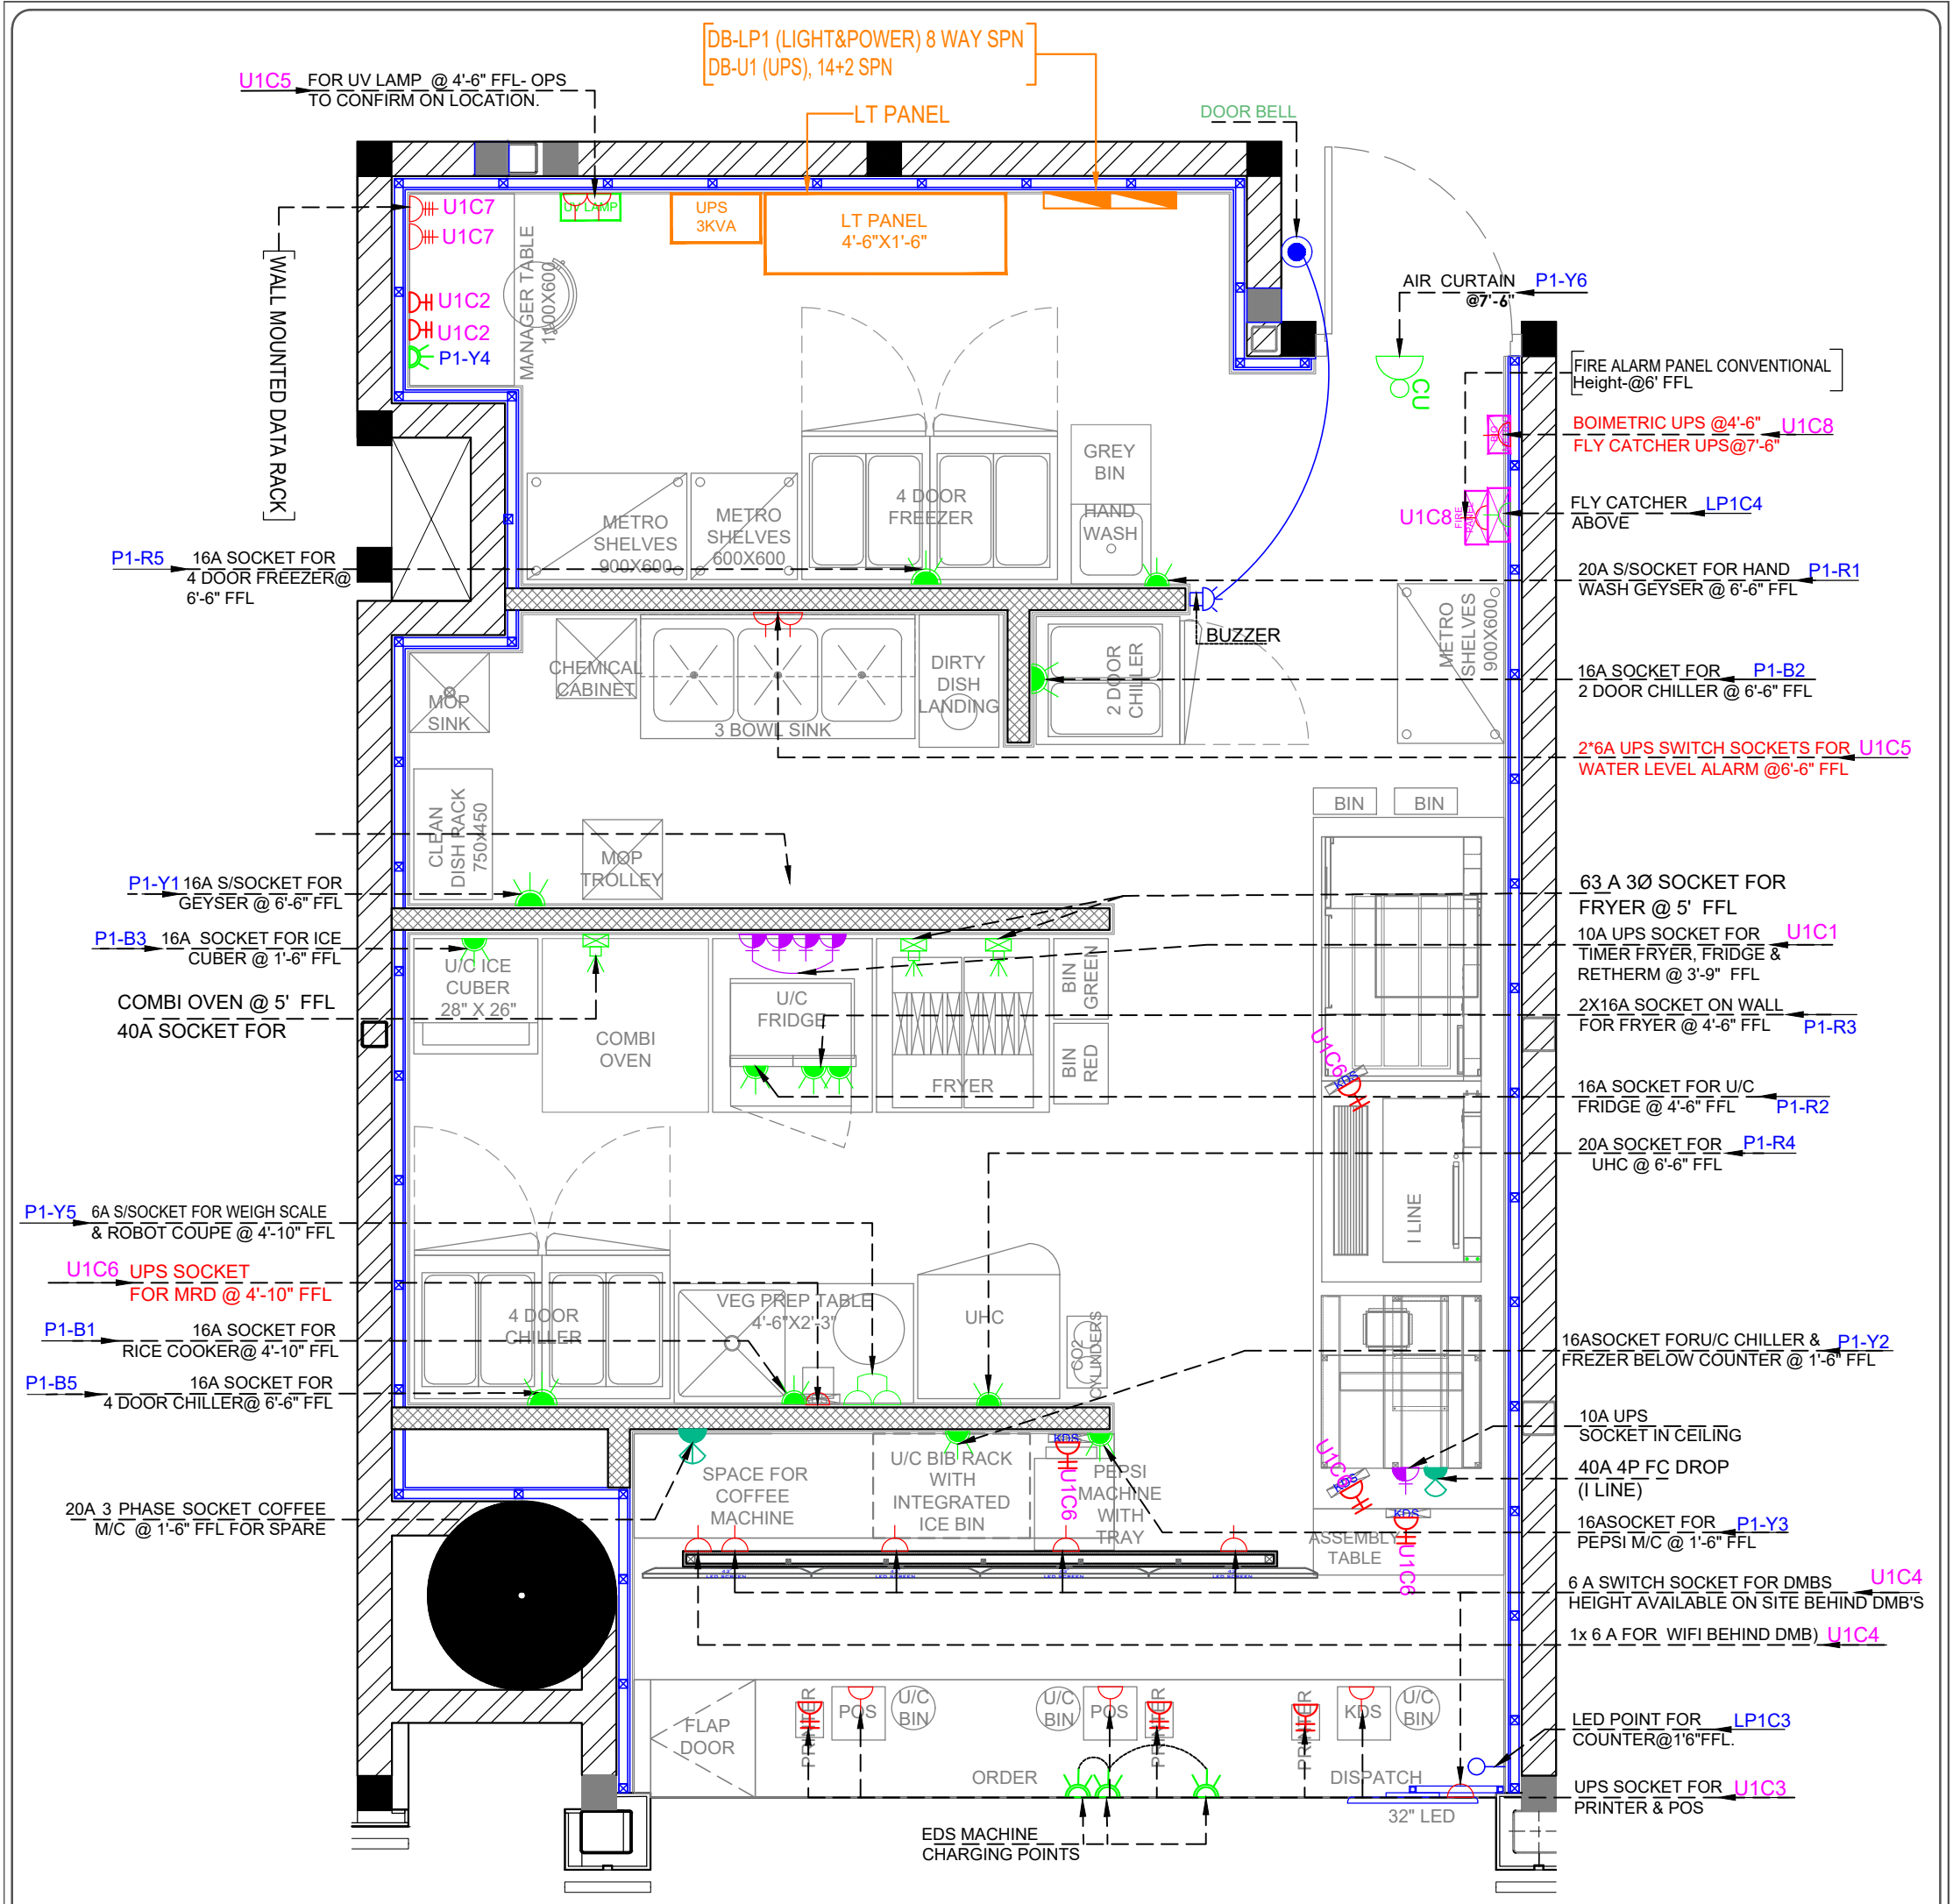

SYMBOLS	DESCRIPTION
	6/16A POWER SWITCH SOCKET (RAW)
	16/20A 3 PIN SP METAL CLAD SOCKET
	6A SWITCH SOCKET RAW (RAW)
	1*6A SWITCH SOCKET (UPS)
	1*16A SWITCH SOCKET (UPS)
	2 NOS.6/13A SOCKET CONTROLLED BY 2NO. 6/16A SWITCH (UPS)
	3*6A SOCKET +1*16A SWITCH (UPS)
	10A 3PIN SP METAL CLAD SOCKET (UPS)
	T.V. CO-AXIAL SOCKET
	1 NO. RJ-45 TELEPHONE POINT
	40A,4P 3 PHASE IND.SWITCH SOCKET 5 PIN
	32A,DP MCB BOX
	16-32A,TPN MCB WITH BOX
	20A,TPN IND.SOCKET WITH MCB BOX
	LIGHT POINT

	32 A 1Ø METAL CAD SOCKET WITH MCB
	32 A 3Ø METAL CAD SOCKET WITH MCB
	40A TPN MCB WITH COMBI OVEN
CU	6/16 A SWITCH SOCKET FOR AIR CURTAIN (RAW)
FL	6/6 A SWITCH SOCKET FOR FLY CATCHER (RAW)
	BELL PUSH
	BELL BUZZER
SJB	SIGNAGE BELL BUZZER
	DISTRIBUTION BOARD

NOTE:PLEASE PROVIDE THE HVAC SPILT AC SUPPLY (INDOOR/OUTDOOR) AS PER HVAC VENDOR REQUIREMENT.

NOTE: ALL HEIGHTS ARE MARKED FROM RESPECTIVE FFL TO TOP OF THE BOX.

PROJECT
TACO BELL @ TERMINAL 1, DELHI

CLIENT
TACO BELL

CONSULTANT

CONSULTANT
-

ARCHITECT / INTERIOR DESIGN

ARCHITHINK STUDIO
ARCHITECTURE PLANNING INTERIOR FURNITURE
FLAT NO-13, DDA SFS FLAT, POCKET -1, SEC-6, DWARKA, NEW DELHI-110075
EMAIL:-infoatats@gmail.com
OFF-011-35559249, MOB:9910315171

TITLE
SMALL POWER LAYOUT

DATE	29-11-2023
SCALE	NTS
DRAWN BY	CONSULTANT
CHECKED BY	AR. ANKIT
PRINTED BY	-
DWG. NO.	WD-D-07 A

RELEASE FOR

INFORMATION	TENDER	CONSTRUCTION	AS BUILT

NOTE:

THIS DRAWING AND DESIGN IS THE COPYRIGHT OF THE DESIGNER, NO PORTION MAY BE REPRODUCED WITHOUT THE WRITTEN PERMISSION OF THE DESIGNERS

1. ALL DIMENSIONS ARE INCLUDING FINISHES
2. DO NOT SCALE DRAWING.ONLY MENTIONED DIMENSIONS ARE TO BE CONSIDERED.
3. ALL DIMENSIONS MUST BE CHECKED BEFORE COMMENCING WORK ON SITE.
4. ANY DISCREPANCIES SHALL BE BROUGHT UNDER THE NOTICE OF ARCHITECTS PRIOR COMMENCEMENT OF WORK.

REVISION

S.NO.	REMARKS	DATE
1	REV 1	03-11-2023
2	REV 2	10-11-2023
3	REV 3	00/00/00
4	REV 4	00/00/00
5	REV 5	00/00/00
6	REV 6	00/00/00
7	REV 7	00/00/00
8	REV 8	00/00/00