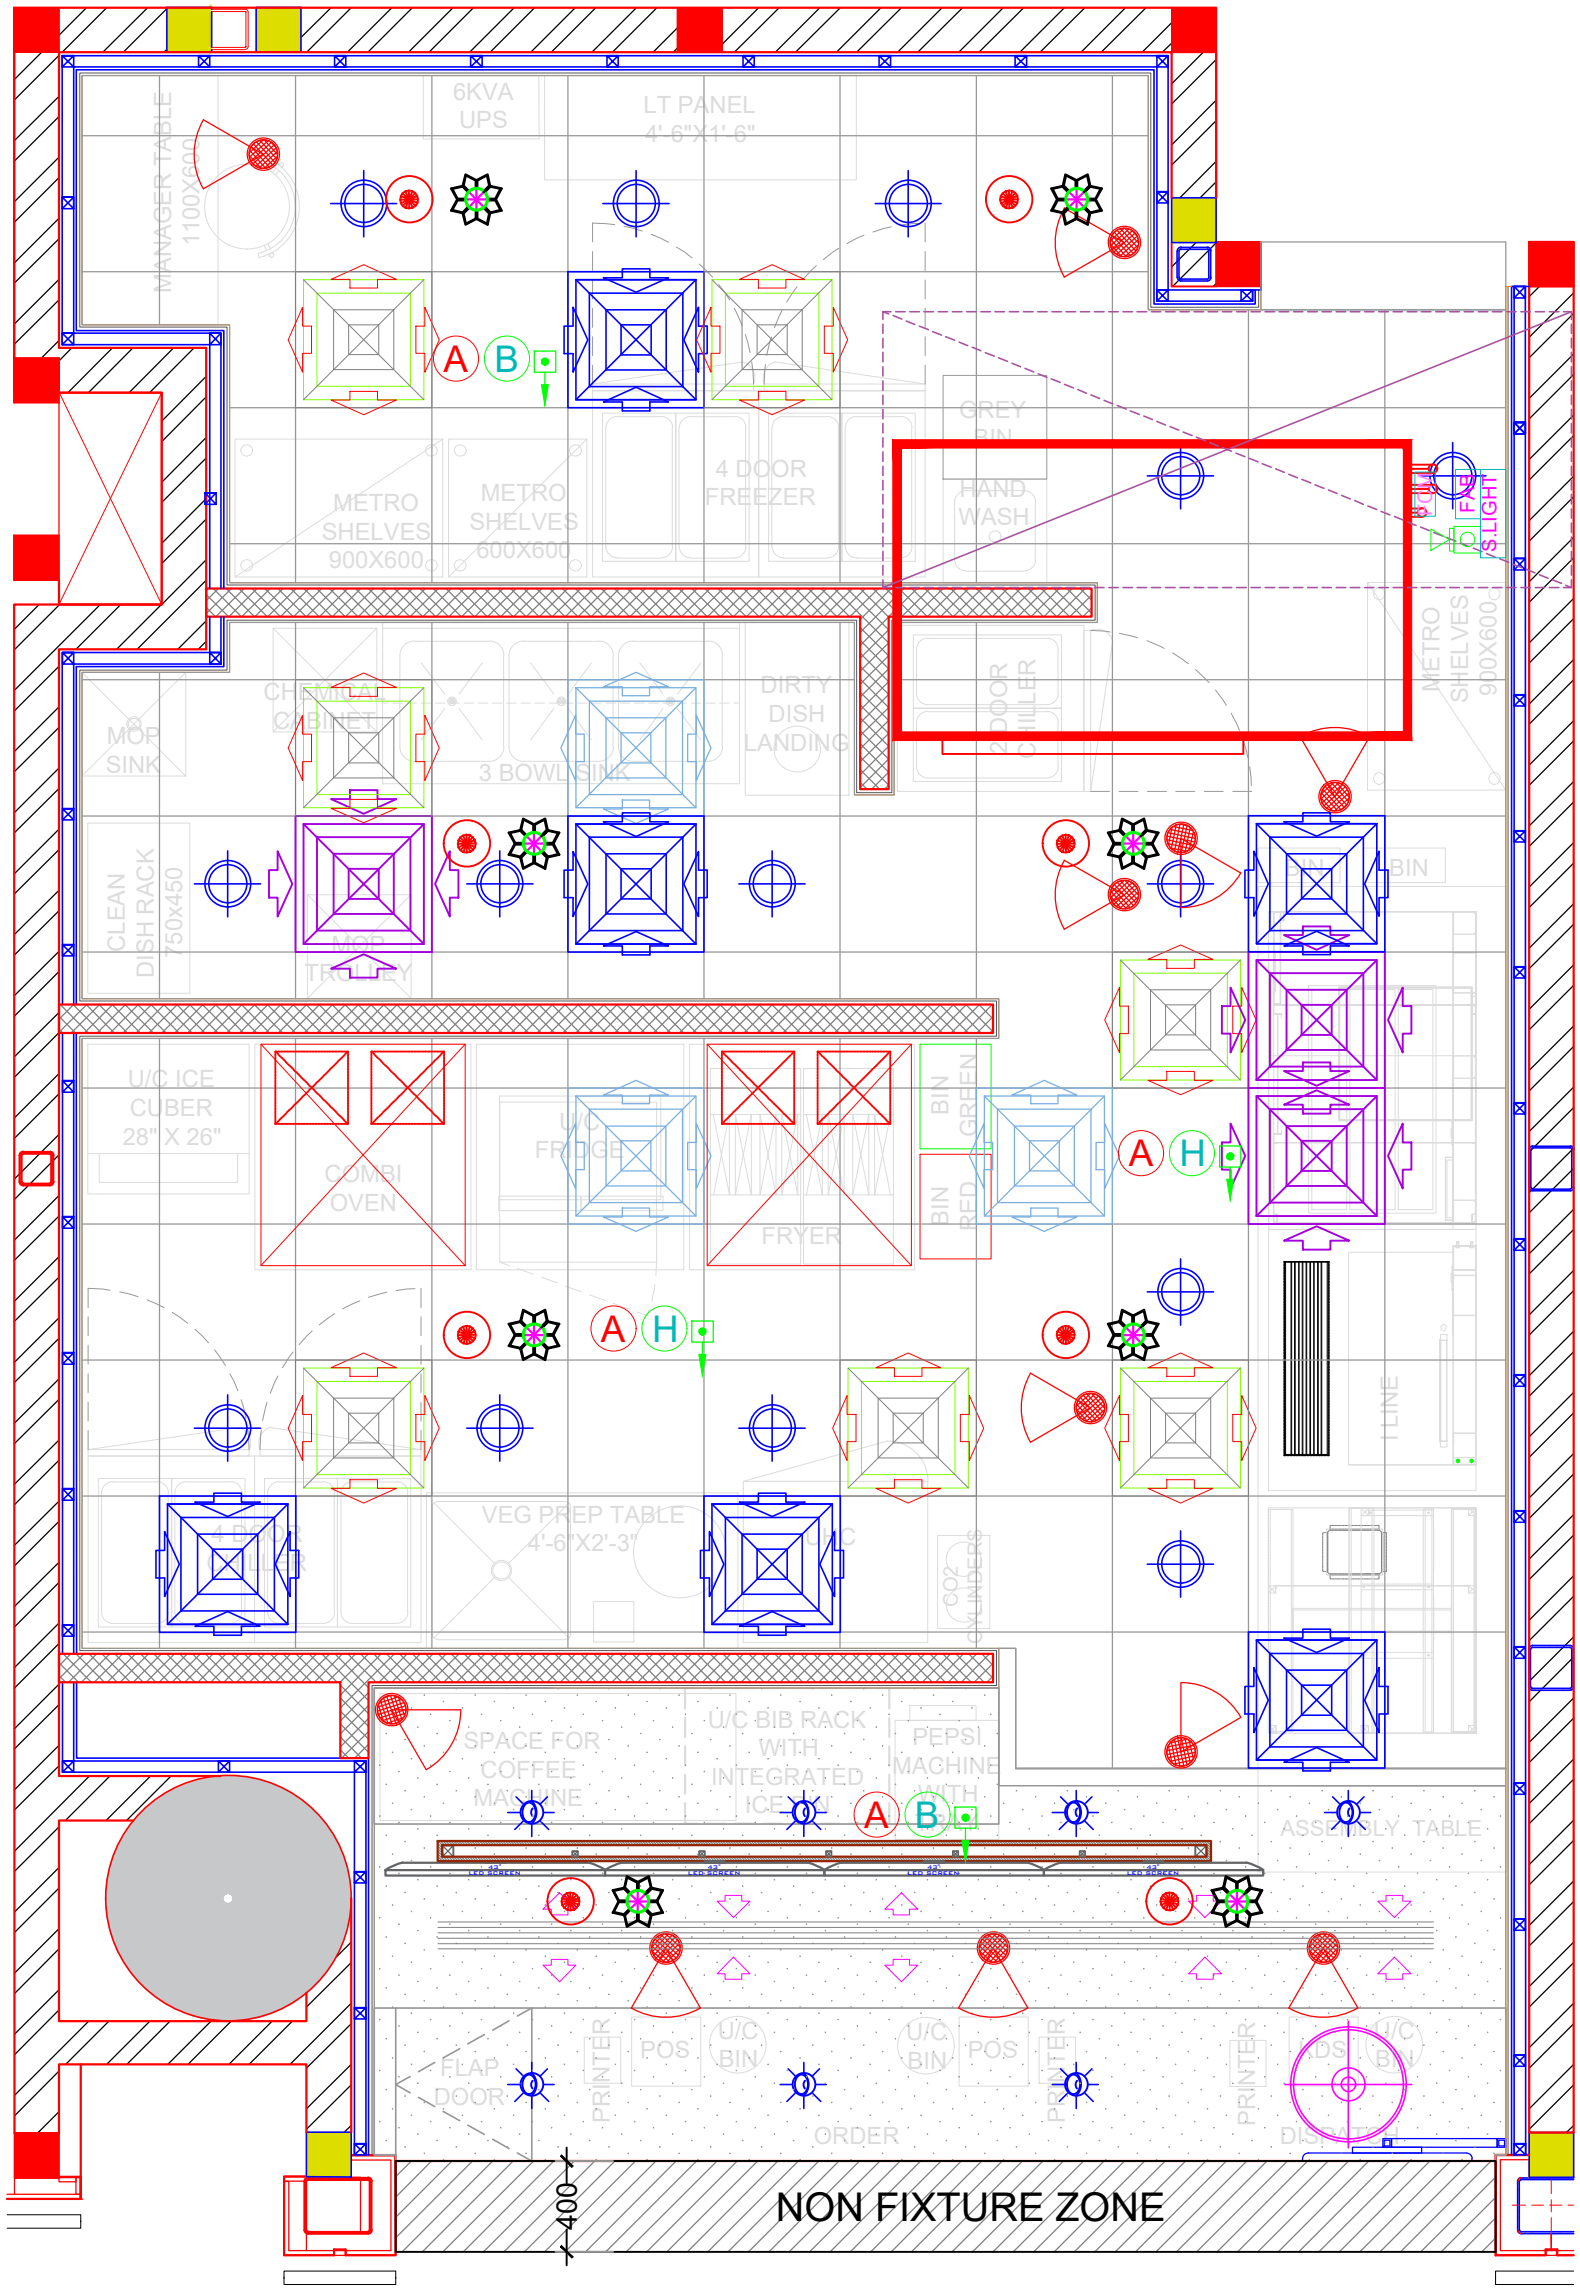

FIRE EXTINGUISHER LEGEND

LEGEND	DESCRIPTION	QTY.
	SAFEX 6 LTR. K TYPE	01
	SAFEX ABC- 2Kg	06
	CO2 TYPE 8KG	01
FE	ILLUMINATED FIRE EXIT SIGNAGE	02

CCTV LEGEND

LEGEND	DESCRIPTION	QTY.
	CCTV CAMERA'S NIGHT VISION WITH 21'-0" RANGE	15+1
	DVR WITH PC	01
	MONITOR	01

LIGHTING LEGEND

LEGEND	SIZE	LOCATION	SPECIFICATIONS	QTY.
	Ø1'-8"	COUNTER	MS DECORATIVE LIGHT HEIGHT 2'-4" FROM COUNTER TOP	01
	Ø8"	BOH AREA	ANKUR XRL - LED - IP/9090 15W 6500K WHITE FINISH CUTOUT 152MM	14
		MOH & FOH AREA	ANKUR LANA XRL - LED - IP/9493 12W 4000K RECESSED DOWN LIGHT WHITE FINISH Size: H60MM x DIA 84MM x CUTOUT 73MM	07

FIRE DETECTION SYSTEM

S.NO.	DESCRIPTION	QTY.	AREA COVERED
A	ABOVE SMOKE DETECTOR MAKE -SIEMENS	04	250 SQ FT/ WITH IN 6M GRID
B	BELOW SMOKE DETECTOR MAKE -SIEMENS	02	250 SQ FT/ WITH IN 6M GRID
H	HEAT DETECTOR MAKE- SIEMENS	02	
	RESPONSE INDICATOR	04	
	HOOTER	01	
	MANUAL CALL POINT	01	
FAP	FIRE ALARM PANEL	01	
FCM	FIRE CONTROL MODULE	01	
S LIGHT	STROBE LIGHT	01	
F.A.B	FIRST AID BOX	01	

PROJECT
AIRPPORT, DELHI

CLIENT
TACO BELL

NOTE:

THIS DRAWING & DESIGN IS THE COPYRIGHT OF THE DESIGNER. NO PORTION MAY BE REPRODUCED WITHOUT THE WRITTEN PERMISSION OF THE DESIGNERS

1. ALL DIMENSIONS ARE INCLUDING FINISHES
2. DO NOT SCALE DRAWING.ONLY MENTIONED DIMENSIONS ARE TO BE CONSIDERED.
3. ALL DIMENSIONS MUST BE CHECKED BEFORE COMMENCING WORK ON SITE.
4. ANY DISCREPANCIES SHALL BE BROUGHT UNDER THE NOTICE OF ARCHITECTS PRIOR COMMENCEMENT OF WORK.

REVISION

S.NO.	REMARKS	DATE
1	REV 1	00/00/00
2	REV 2	00/00/00
3	REV 3	00/00/00
4	REV 4	00/00/00
5	REV 5	00/00/00
6	REV 6	00/00/00
7	REV 7	00/00/00
8	REV 8	00/00/00

ARCHITECT / INTERIOR DESIGN

ARCHITECTURE PLANNING INTERIOR FURNITURE
FLAT NO-13 DDA SFS
SLAT POCKET -1 SEC-6 DWARKA,
NEW DELHI-110075
EMAIL:-infoatats@gmail.com
OFF-011-35559249,MOB:9910315171

CONSULTANT

CONSULTANT

RELEASE FOR

INFORMATION	TENDER	CONSTRUCTION	AS BUILT

TITLE

COORDINATED LAYOUT

DATE	29-11-2023
SCALE	NTS
DRAWN BY	ANKITA
CHECKED BY	AR. ANKIT
PRINTED BY	-
DWG. NO.	WD-D-18