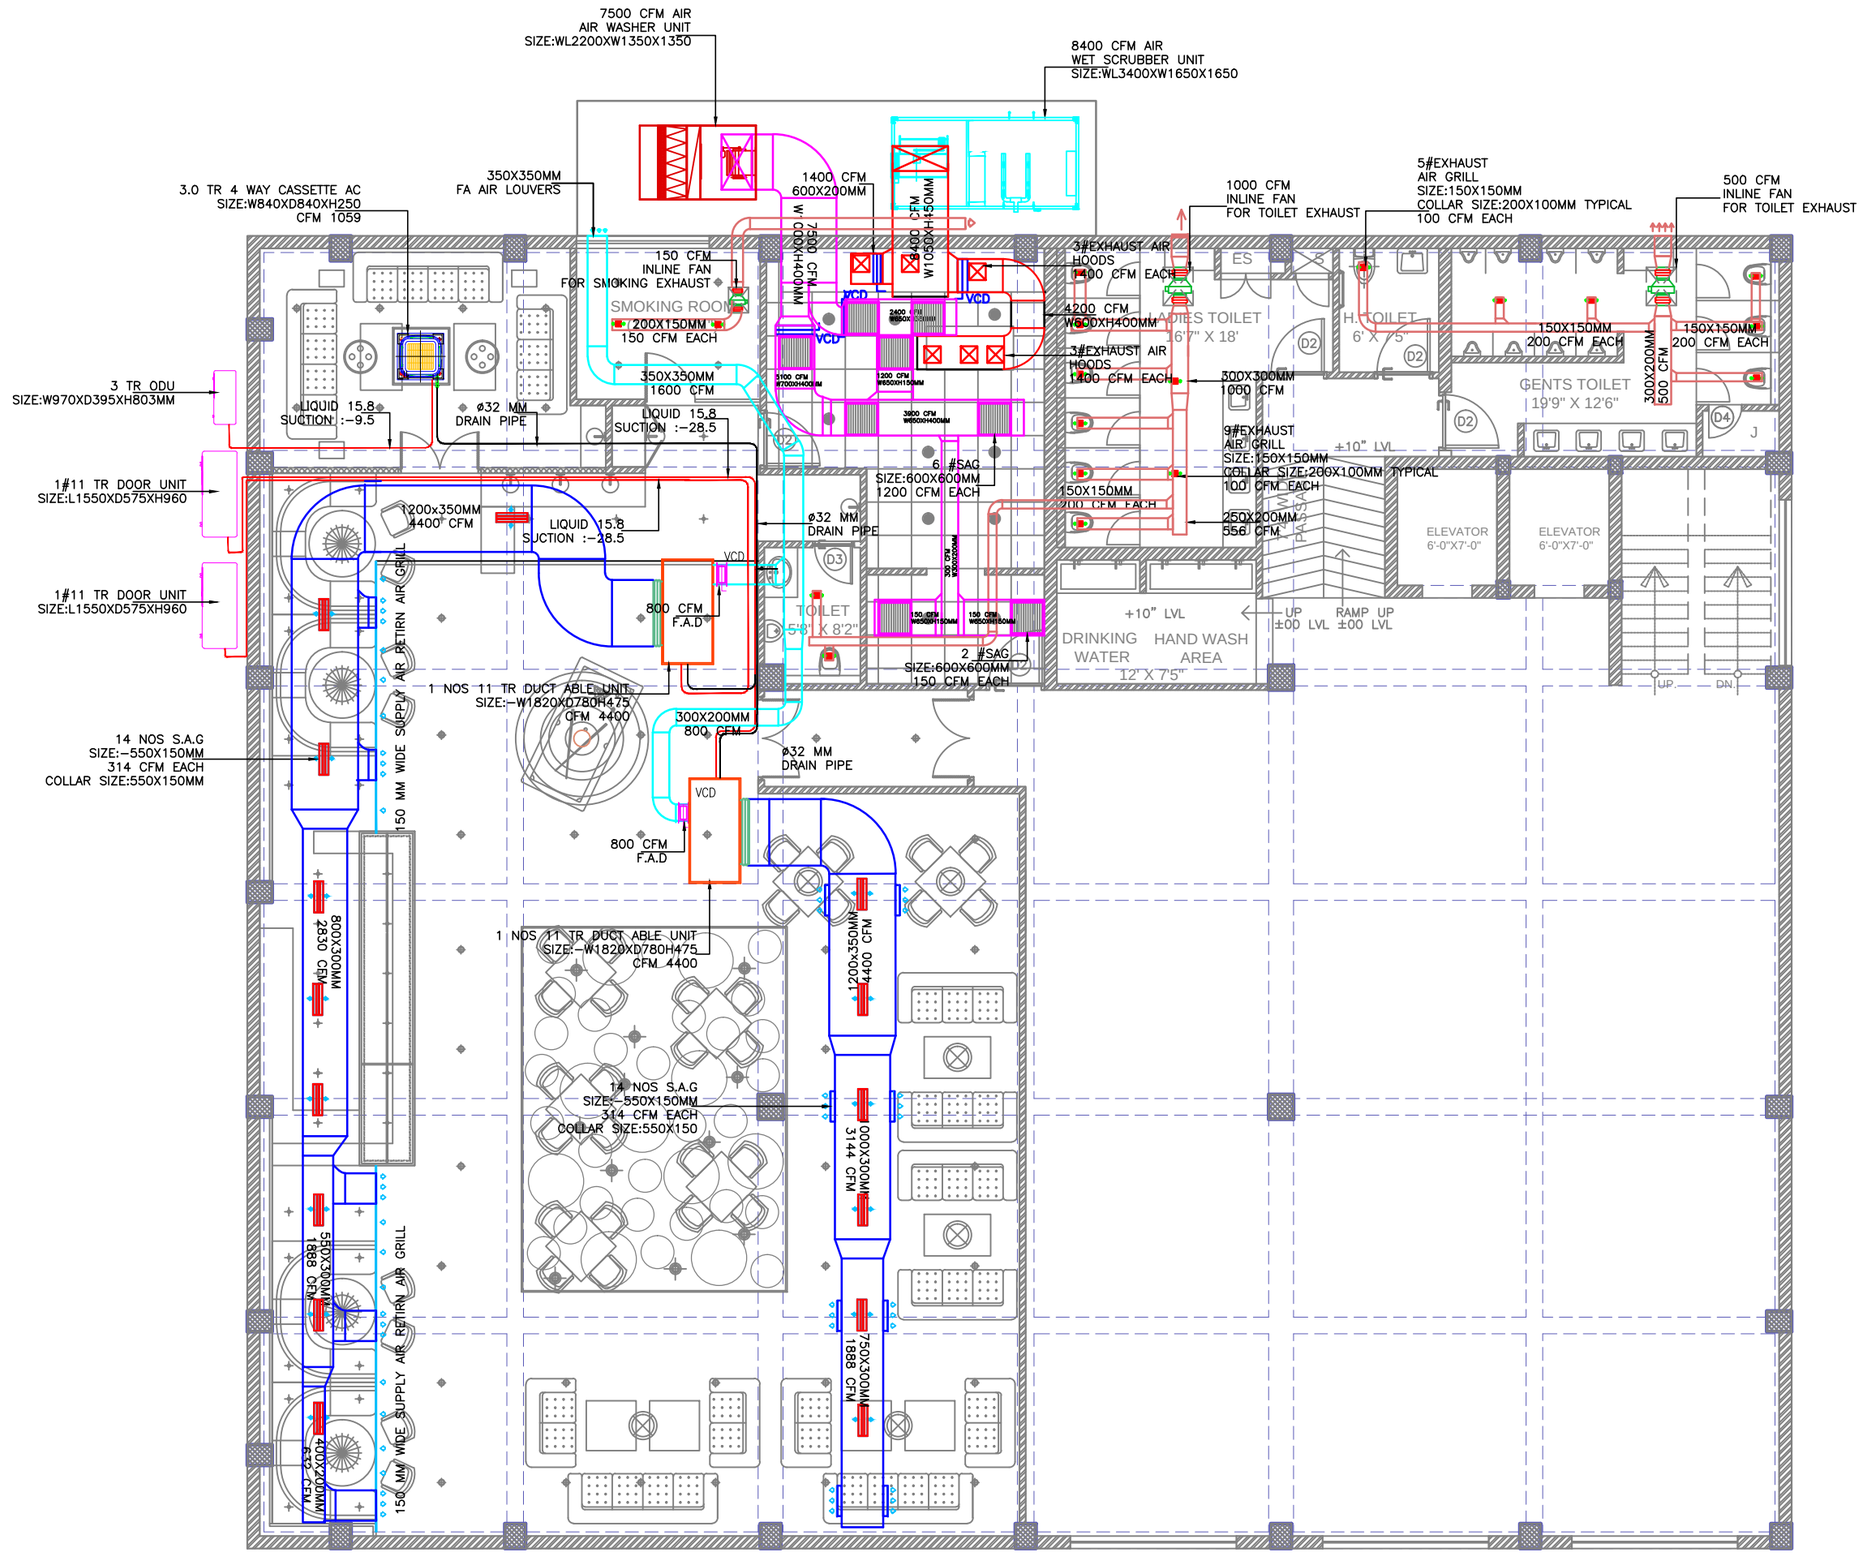

PROJECT

BAR LOCATION

BLOCK

GRUB-HUB-UNA

General Notes :

1. All dimensions are in millimeters, Unless mentioned.
2. Dimensions are to be read and not to be scaled.
3. The contractors must verify all dimensions on site and refer the relevant STRUCTURAL and other MEP drawings before commencing any work or preparing shop drawings, and in case any discrepancy is noticed the same shall be brought to the notice of the architect and shall be clarified before execution of work.
4. Refer this drawing along with the other relevant architectural, structural and MEP services drawings.
5. All Sill & Lintel levels to be considered from FFL

HVAC LEGEND

S.NO	DESCRIPTION	SYMBOLS
0.1	AIR SCRUBBER	
0.2	AIR WASHER	
0.3	DUCT ABLE UNIT	
0.4	CASSETTE AC	
0.5	IN LINE FAN	
0.6	EXHAUST AIR DUCT	
0.8	AC REFRIGERANT PIPE	
0.9	AC DRAIN PIPE	
0.10	SUPPLY AIR DUCT	
0.11	AIR WASHER DUCT	
0.12	AIR SCRUBBER DUCT	

MEP CONSULTANTS:
PILLARPLUS PVT LTD-The New Age MEP Consultancy Firm
Plot No. 45,46 guru Jambeshwar Nagar A,
Vijay Dwar, Gandhipath, Jaipur-302021
JAIPUR I GURGAON I BANGLORE
Email: contact@pillarplus.com|Contact No: +91-9799858301|Website: www.pillarplus.com

DRAWING TITLE:
FIRST FLOOR KITCHEN HVAC LAYOUT

NORTH	DRAWING NO	Rev.
	PP/HVAC/01	

SCALE	DATE	PREP	CHKD	APPVD
	16.12.2024	WASIM	BHANU JAIN	

Rev.	Date	Description	Approved

Revision Index

CLIENT
CLIENT
ADDRESS

ARCHITECTS
PLUGD
Ar. Ritika Malik & Ar. Sourabh Khurana
1st Floor, C-78, Sector-88, Noida - 201305

DRAWING TITLE
HVAC-DRAWING

- ☐ FOR TENDER
- ☐ FOR INFORMATION
- ☑ FOR EXECUTION
- ☐ FOR APPROVAL

DATE: 16-12-2024
SCALE: NTS
PROJ ARCHITECT : MANSI
DRAWN
CHECKED: RUSHIL

DRAWING NO: PL/UNA/FB/HVAC-01
REVISION

PLUGD
C-78, Sector 88, Noida-201305

The contents of this drawing constitute the orginal and unpublished work of PLUGD and no part of the drawing shall be disclosed / modified / used in any manner without their prior consent.