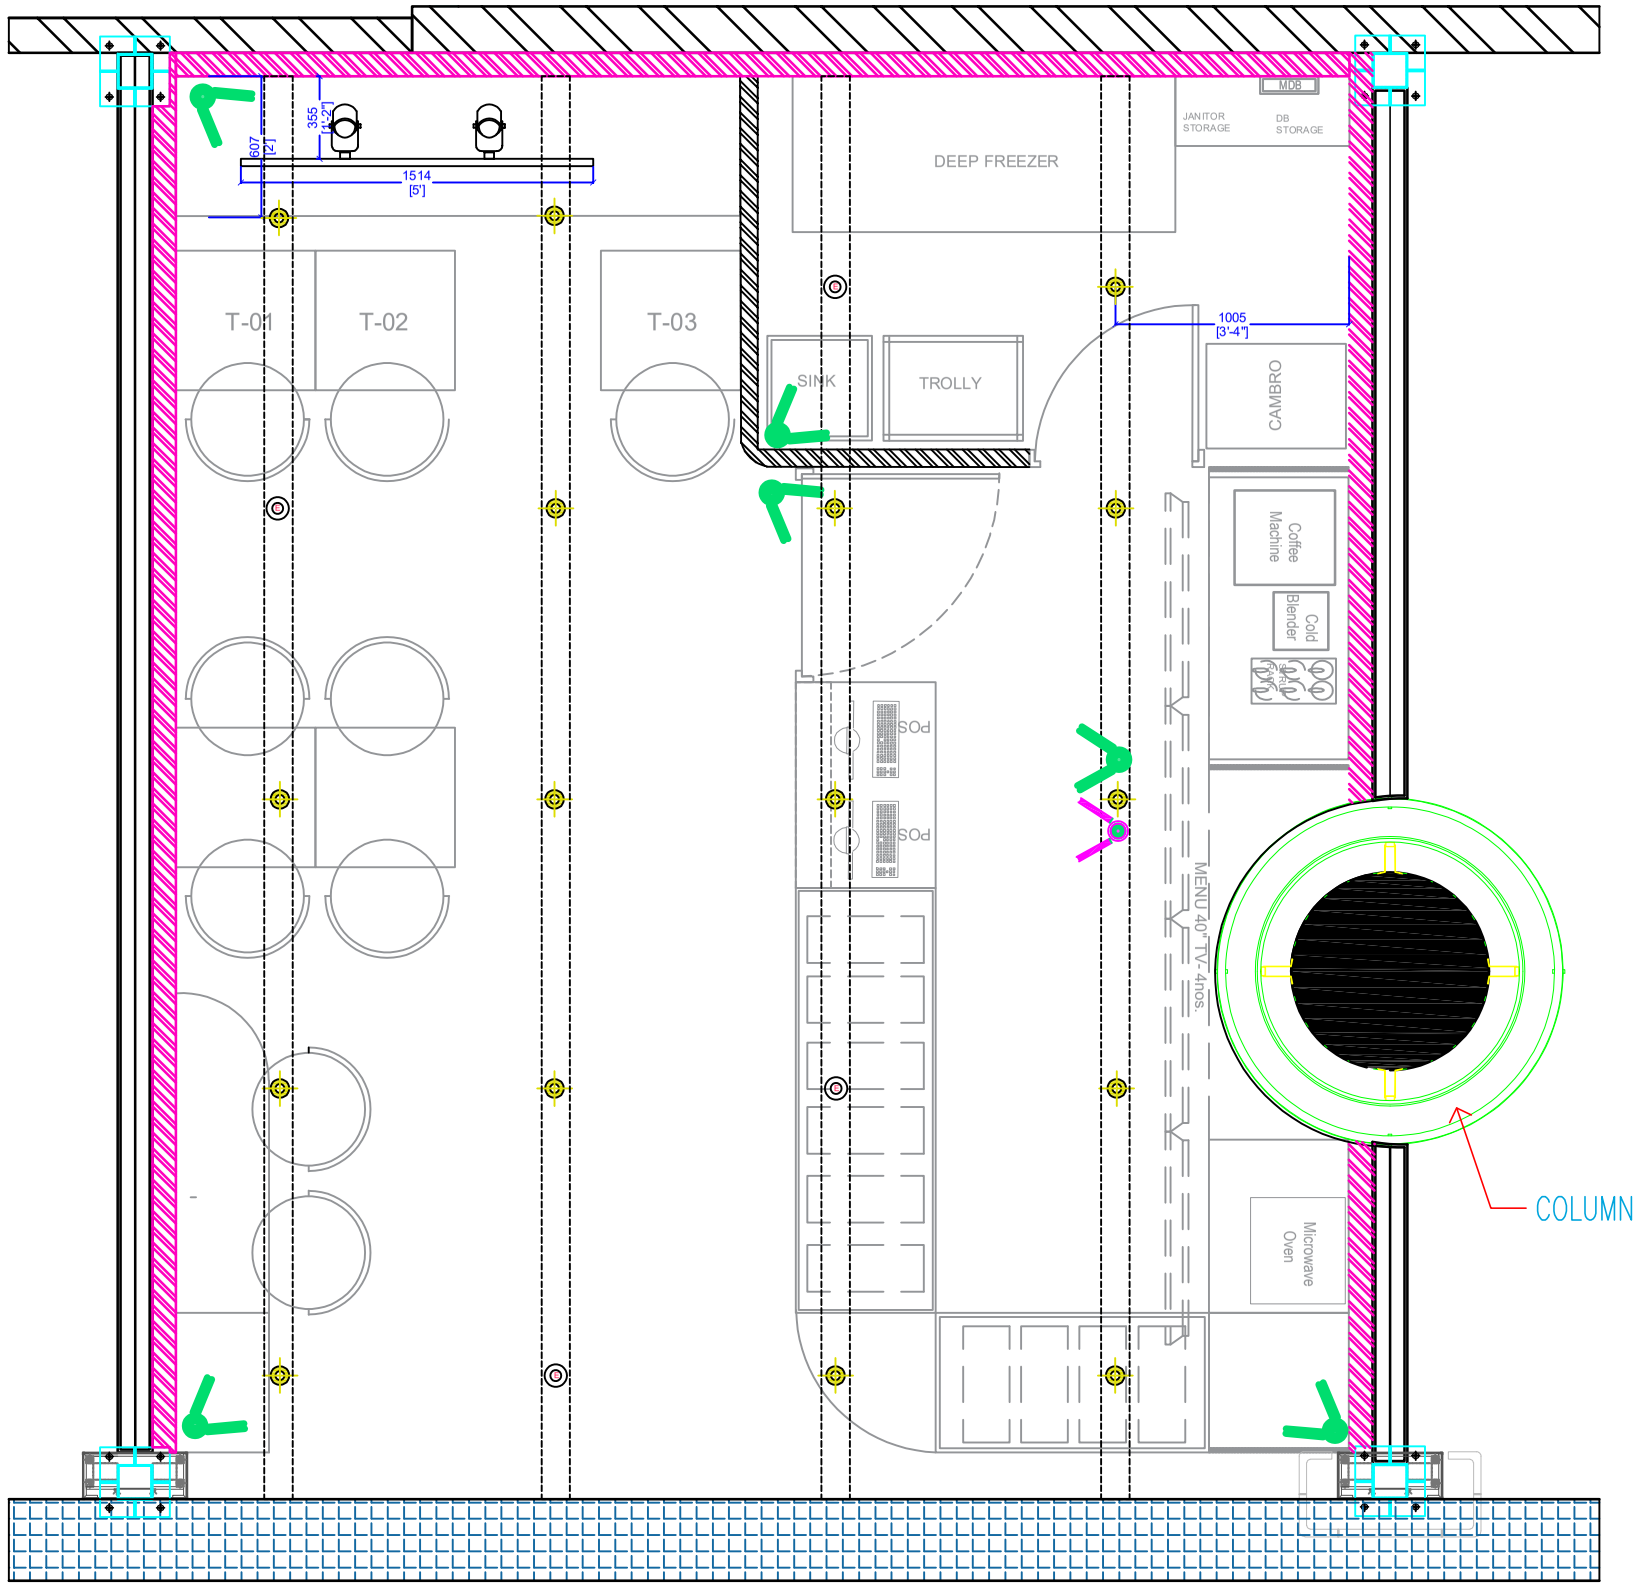

LIGHT SPECIFICATION

	INDICATION	
1.		WHITE TRACK LIGHTS-3000K (18WTT) (25N0) COMPANY NAME- CHANGI
2.	E	EMERGENCY LIGHT INDICATION COMPANY NAME- HAVELLS TOTAL EMERGENCY LIGHT- 4N0
3.		TRACK LIGHT INDICATION COMPANY NAME- HAVELLS, CHANGI

LEGEND -CCTV CAMERA	
	CCTV CAMERA COMPANY NAME-
	GMR-EPOS

01 : FIGURED DIMENSIONS ARE TO BE USED IN PREFERENCES TO SCALED SIZES. ALL DIMENSIONS MUST BE CHECKED BEFORE COMMENCING WORK ON SITE

02 : THIS DRAWINGS TO BE READ IN CONJUNCTION WITH ALL OTHER RELEVANT DRAWINGS.

03 : ALL PROPOSED WORKS TO BE CARRIED OUT IN ACCORDANCE WITH TECHNICAL SPECIFICATIONS AND SCHEDULES MENTIONED FOR INTERIOR WORKS

04 : ALL PROPOSED WORKS TO BE CARRIED OUT IN ACCORDANCE WITH TECHNICAL SPECIFICATIONS AND SCHEDULES MENTIONED FOR INTERIOR WORKS. THE REQUIREMENTS OF THE LOCAL AUTHORITIES.

05 : WORKS FULLY COMPLY WITH THE REQUIREMENTS OF THE LOCAL AUTHORITIES & FIRE DEPARTMENT & THAT ALL SAFETY STANDARDS ARE MET THROUGHOUT

AMMENDMENTS :

S.NO.	REV.DATE	DESCRIPTION

DRAWING NO :	05
TOTAL AREA :	341 SQFT APPOX
DIRECTION	
DATE	
SCALE	1:1
DRN BY	TEJAL S
CHK'D BY	SABA
STATUS	UNDER APPROVAL
ORG	TFS
PROJECT NO	01
DRAWING TYPE	
NUMBER	
REV	R-21

PROJECT : **HYDERABAD AIRPORT**

DRAWING TITLE : **CO-ORDINATION LAYOUT**

LOCATION : **HYDERABAD**

HIMESH FOODS PVT LTD

MAD OVER DONUTS