35'-0"

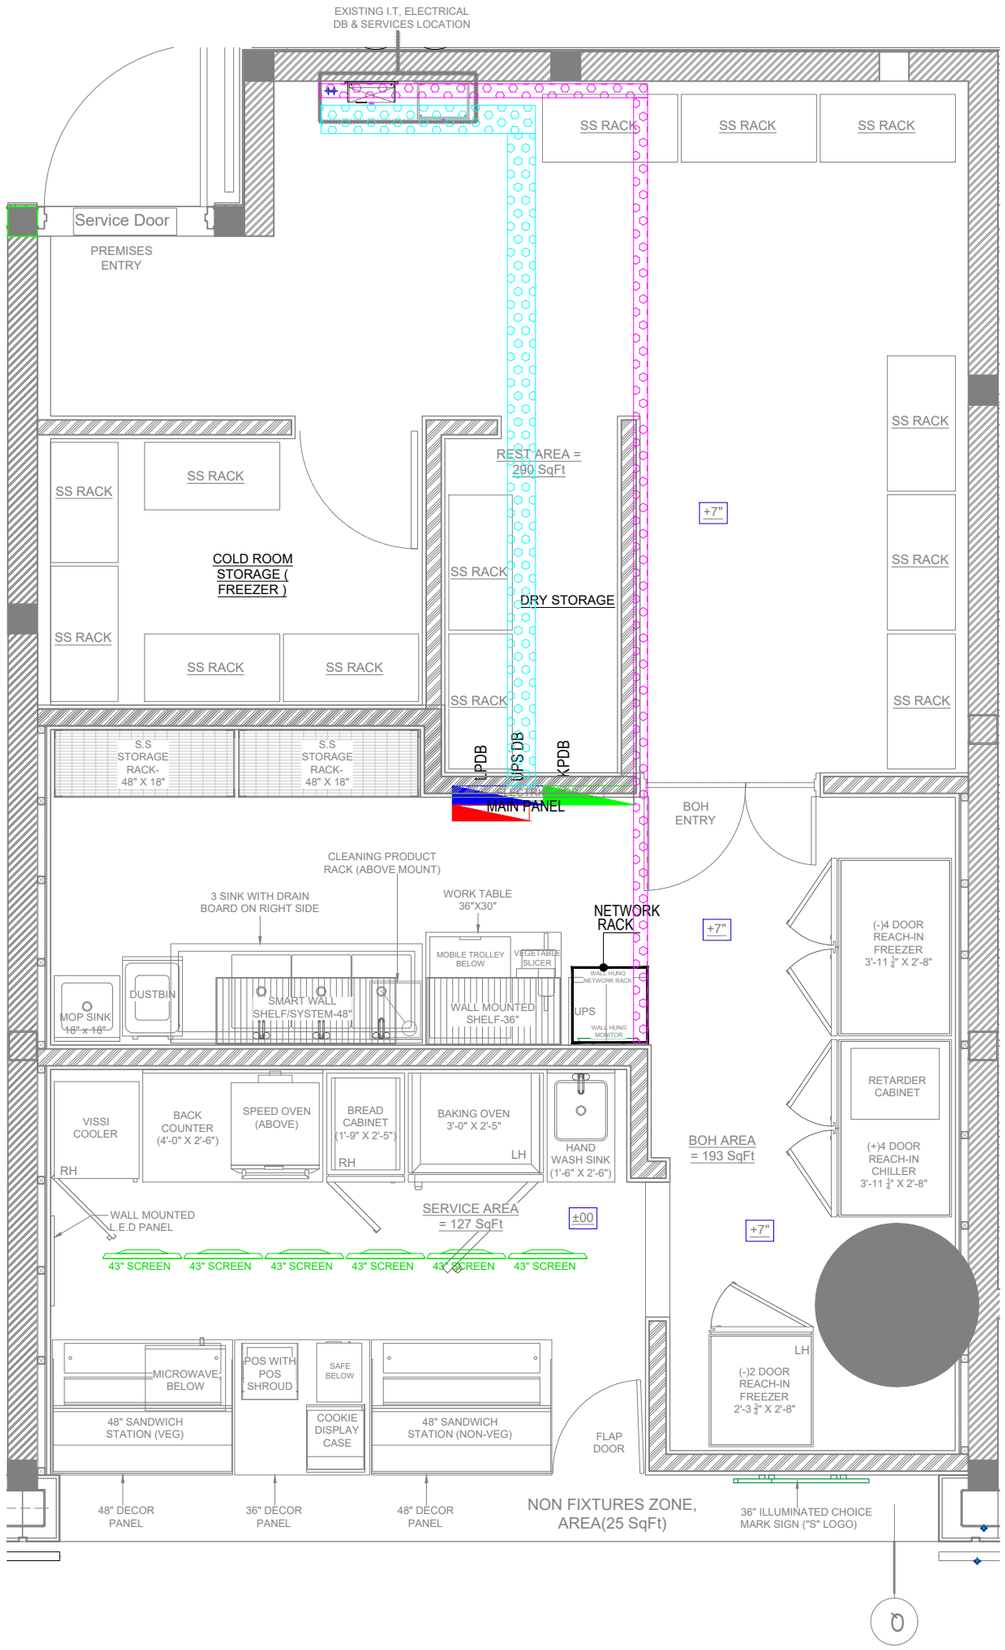

LEGEND : - CABLE TRAY & TRUNKING

SYMBOL	
	150x50x2mm G.I. PERFORATED CABLE TRAY FOR ELV
	300x50x2mm G.I. PERFORATED CABLE TRAY FOR ELECTRICAL

GENERAL NOTES
1. THIS DRAWING IS PROPERTY OF MEPTEK CONSULTANTS
IT IS ISSUED SUBJECT TO RETURN UPON DEMAND AND IS NOT TO BE USED EXCEPT IN CONNECTION WITH THE PROJECT FOR WHICH IT IS INTEND.
2. DO NOT SCALE DRAWING. USE FIGURED DIMENSIONS ONLY.

REVISIONS

DATE	REVISION NO	DESCRIPTION

NORTH :

FINISHING CODE :

PROJECT :

SHOP NO-17 @ L-5, DELHI AIRPORT

CLIENT :

TFS

ISSUED FOR :

APPROVAL

DATE :

29.11.2023

DRAWN BY : VIJAY

CHECKED BY : RAJESH

SCALE : NTS

TITLE: CABLE TRAY LAYOUT

DRAWING NO:

MEPTEK-SBW-ELE-08

MEP CONSULTANTS :

MEPTEK CONSULTANTS

Sumer kendra, 209, opp. mahindra tower, worli, Mumabi-400018
n i m i s h . s h a h @ m e p t e k c o n s u l t a n t s . c o m

ARCHITECTS :-

SUBWAY

EVERSUB India Pvt Ltd

OFFICE :-
SUBWAY SYSTEMS INDIA PRIVATE LIMITED,
Awfis Space Solutions, 3rd Floor, Tower-B, Unitech Cyber Park, Grurgram, Haryana, India-122002.