35'-0"

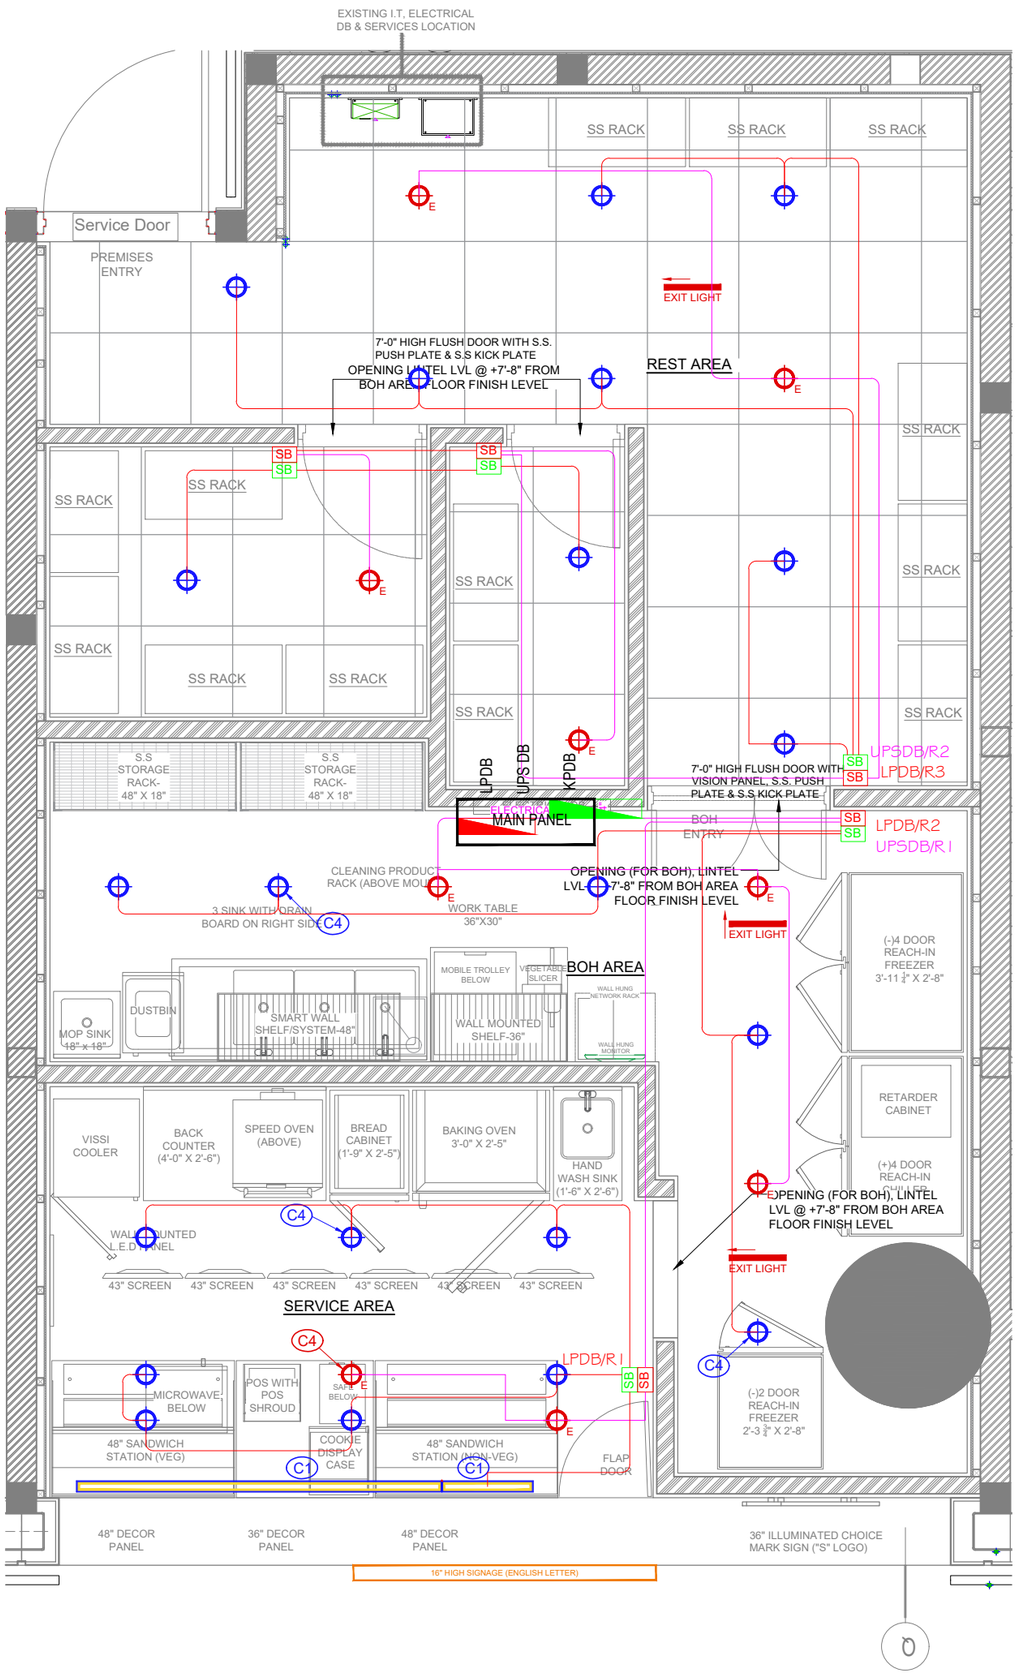

LEGEND :- SWITCH BOARD

SB	SWITCH BOX(NORMAL SUPPLY)
SB	SWITCH BOX(UPS SUPPLY)
	NORMAL LOOP (R PHASE)
	NORMAL LOOP (Y PHASE)
	NORMAL LOOP (B PHASE)
	EMERGENCY LOOP

LEGEND :- DB

	LIGHTING DB
	RAW POWER DB
	UPS DB
	ELDB
	LPDB
	KPDB

CEILING FIXTURE & LIGHTING LEGEND						TOTAL WATTS
REF. PIC	CODE	MODEL	DESCRIPTION	QTY	WATT	
	C1	SUSPENDED LINEAR CHANNEL LIGHT	8'-0" LENGTH	01	72 W	396 W
			2'-0" LENGTH	01	18 W	
	C2	595X595mm SURFACED MOUNTED LED PANEL LIGHT	38 W LED LIGHT, 220-240V, 4000K, 3900 LUMEN OUTPUT.	00	-----	
	C3	15W LED LIGHT MOUNTED TO 2 METER TRACK	CCT 3K, LIGHT SOURCE-CREE COB, COLOUR-GRAY POWDER COATED WITH SILVER REFLECTOR	00	-----	
	C4	115mm Ø RECESSED LED DOWN LIGHT	LED DOWN LIGHT, 18W, 220-240V, 3500K, 1000 LUMEN OUTPUT.	17	306 W	
	C5	115mm Ø SURFACE MOUNTED LED LIGHT	LED DOWN LIGHT, 18W, 220-240V, 3500K, 1000 LUMEN OUTPUT.	00	-----	-----
	C6	1200mm SURFACE MOUNTED T5 TUBELIGHT	38 W LED LIGHT, 220-240V, 4000K, 3900 LUMEN OUTPUT.	00	-----	-----

GENERAL NOTES
1. THIS DRAWING IS PROPERTY OF MEPTEK CONSULTANTS
IT IS ISSUED SUBJECT TO RETURN UPON DEMAND AND IS NOT TO BE USED EXCEPT IN CONNECTION WITH THE PROJECT FOR WHICH IT IS INTEND.
2. DO NOT SCALE DRAWING. USE FIGURED DIMENSIONS ONLY.

REVISIONS

DATE	REVISION NO	DESCRIPTION

NORTH :

FINISHING CODE :

PROJECT :

SHOP NO-17 @ L-5, DELHI AIRPORT

CLIENT :

TFS

ISSUED FOR :

APPROVAL

DATE :

29.11.2023

DRAWN BY : VIJAY

CHECKED BY : RAJESH

SCALE : NTS

TITLE: LIGHTING LAYOUT

DRAWING NO:

MEPTEK-SBW-ELE-02

MEP CONSULTANTS :

MEPTEK CONSULTANTS

Sumer kendra, 209, opp, mahindra tower, worli, Mumabi-400018
nimish.shah@meptekconsultants.com

ARCHITECTS :-

SUBWAY

EVERSUB India Pvt Ltd

OFFICE :-
SUBWAY SYSTEMS INDIA PRIVATE LIMITED,
Awfis Space Solutions, 3rd Floor, Tower-B, Unitech Cyber Park, Grurgram, Haryana, India-122002.