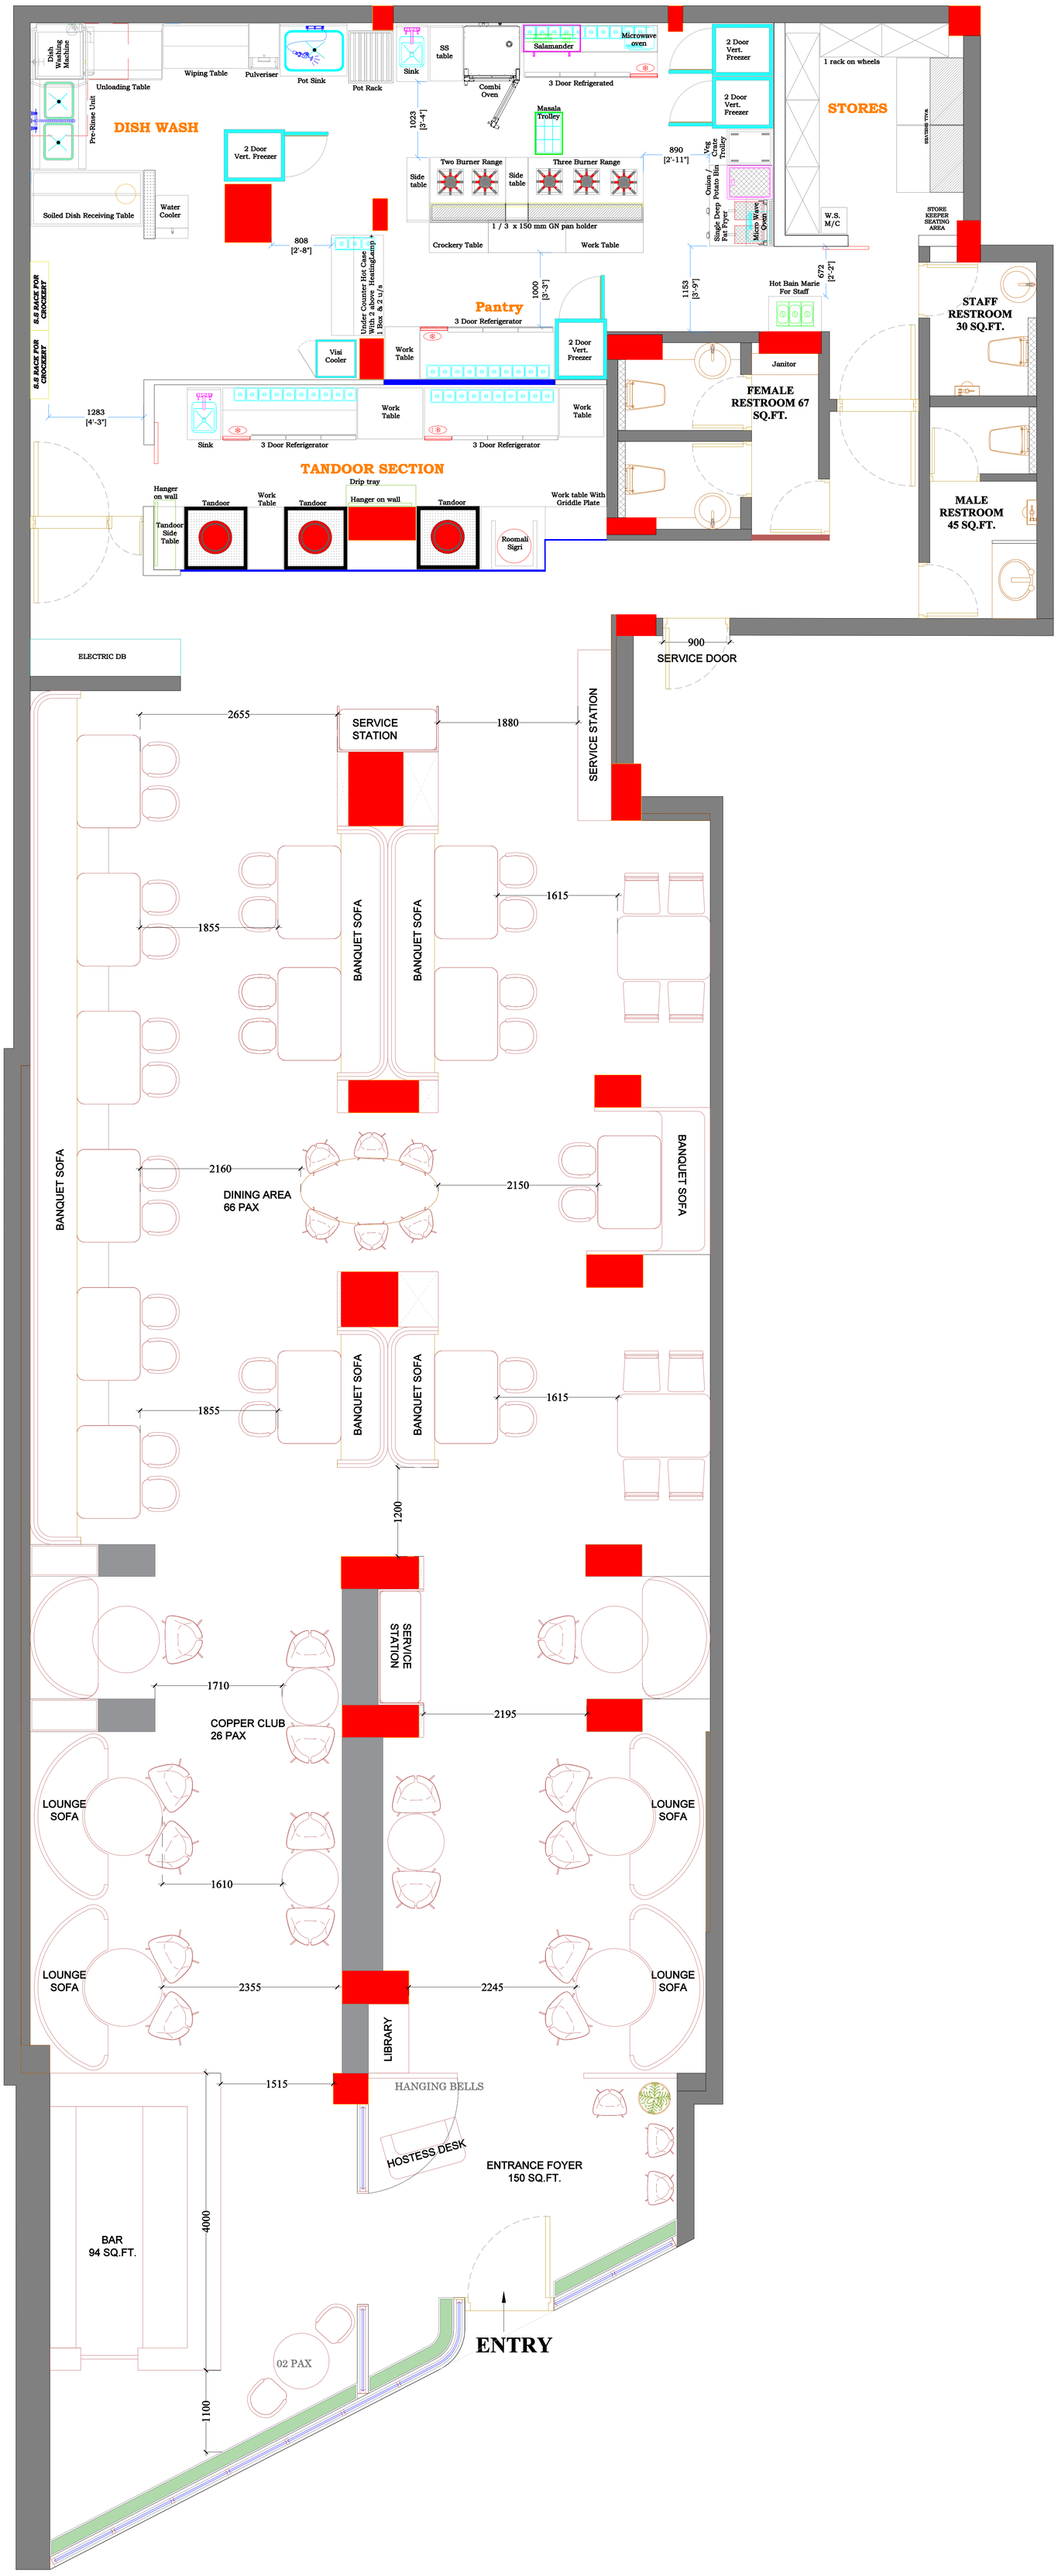
Dish Washing Machine
Unloading Table
Wiping Table
Pulveriser
Pot Sink
Pot Rack
Sink
SS table
Combi Oven
Salamander
Microwave oven
3 Door Refrigerated
2 Door Vert. Freezer
2 Door Vert. Freezer
1 rack on wheels
STORES
WALL SHELVES
DISH WASH
Pre-Rinse Unit
1023 [3'-4"]
Masala Trolley
Two Burner Range
Three Burner Range
Side table
Side table
890 [2'-11"]
Veg Crate Trolley
Onion / Potato Bin
Single Deep Fat Fryer
Micro Wave Oven
W.S. M/C
2 Door Vert. Freezer
Soiled Dish Receiving Table
Water Cooler
1 / 3 x 150 mm GN pan holder
Crockery Table
Work Table
STORE KEEPER SEATING AREA
808 [2'-8"]
Under Counter Hot Case With 2 Nos. Heating Lamp 1 Box & 2 1/1 GN
1000 [3'-3"]
1153 [3'-9"]
672 [2'-2"]
Hot Bain Marie For Staff
S.S RACK FOR CROCKERY
S.S RACK FOR CROCKERY
Pantry
3 Door Referigerator
Visi Cooler
Work Table
2 Door Vert. Freezer
Janitor
STAFF RESTROOM 30 SQ.FT.
1283 [4'-3"]
Work Table
Work Table
Sink
3 Door Referigerator
3 Door Referigerator
FEMALE RESTROOM 67 SQ.FT.
TANDOOR SECTION
Drip tray
Hanger on wall
Work table With Griddle Plate
Hanger on wall
Tandoor
Work Table
Tandoor
Tandoor
Tandoor Side Table
Roomali Sigri
MALE RESTROOM 45 SQ.FT.
ELECTRIC DB
900
SERVICE DOOR
2655
SERVICE STATION
1880
SERVICE STATION
BANQUET SOFA
BANQUET SOFA
1615
1855
BANQUET SOFA
2160
DINING AREA 66 PAX
2150
BANQUET SOFA
BANQUET SOFA
BANQUET SOFA
1615
1855
1200
SERVICE STATION
1710
COPPER CLUB 26 PAX
2195
LOUNGE SOFA
LOUNGE SOFA
1610
LOUNGE SOFA
2355
2245
LOUNGE SOFA
LIBRARY
1515
HANGING BELLS
HOSTESS DESK
ENTRANCE FOYER 150 SQ.FT.
4000
BAR 94 SQ.FT.
02 PAX
1100
ENTRY