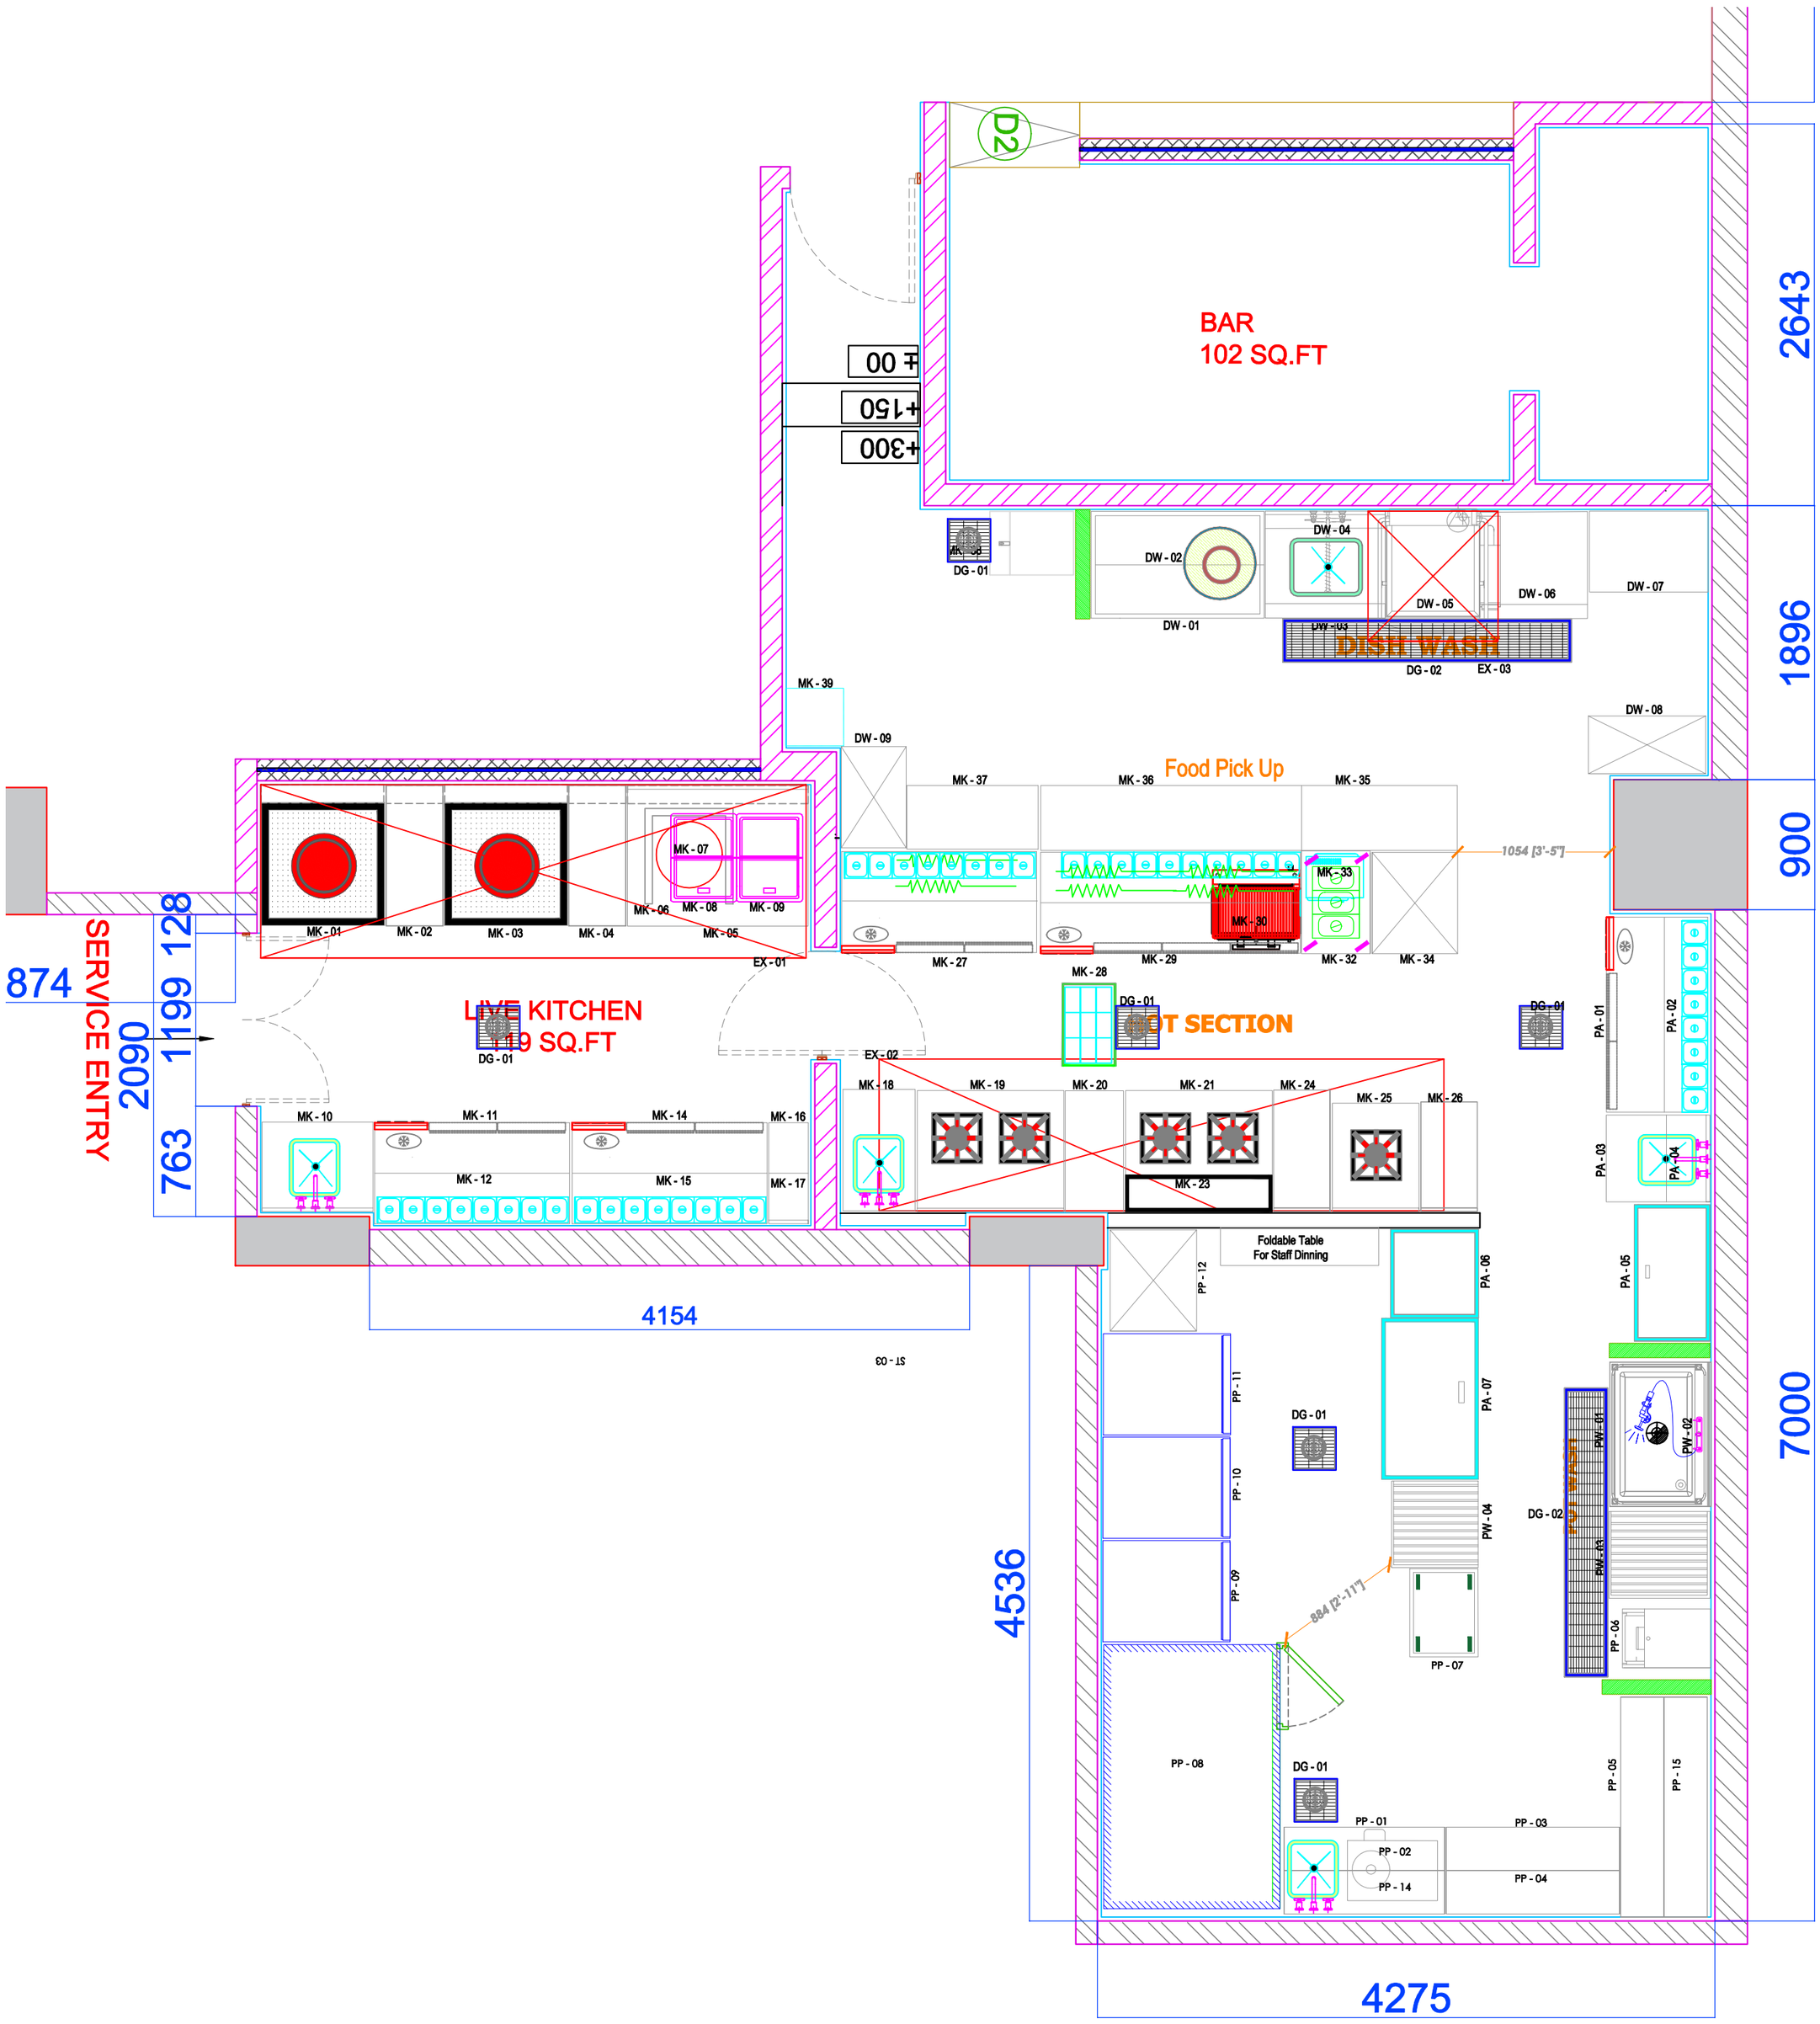
BAR
102 SQ.FT
D2
DISH WASH
Food Pick Up
LIVE KITCHEN
119 SQ.FT
HOT SECTION
SERVICE ENTRY
Foldable Table
For Staff Dinning
874
1199
128
2090
763
4154
4536
4275
7000
2643
1896
900